



PLAN OF PROPOSED IMPROVEMENT
FOR
COUNTY HIGHWAY 'NN'

From County Highway M to State Highway 162
IN THE
Town of Greenfield & Town of Washington
La Crosse County, Wisconsin

VICINITY MAP
(South East LaCrosse Co.)

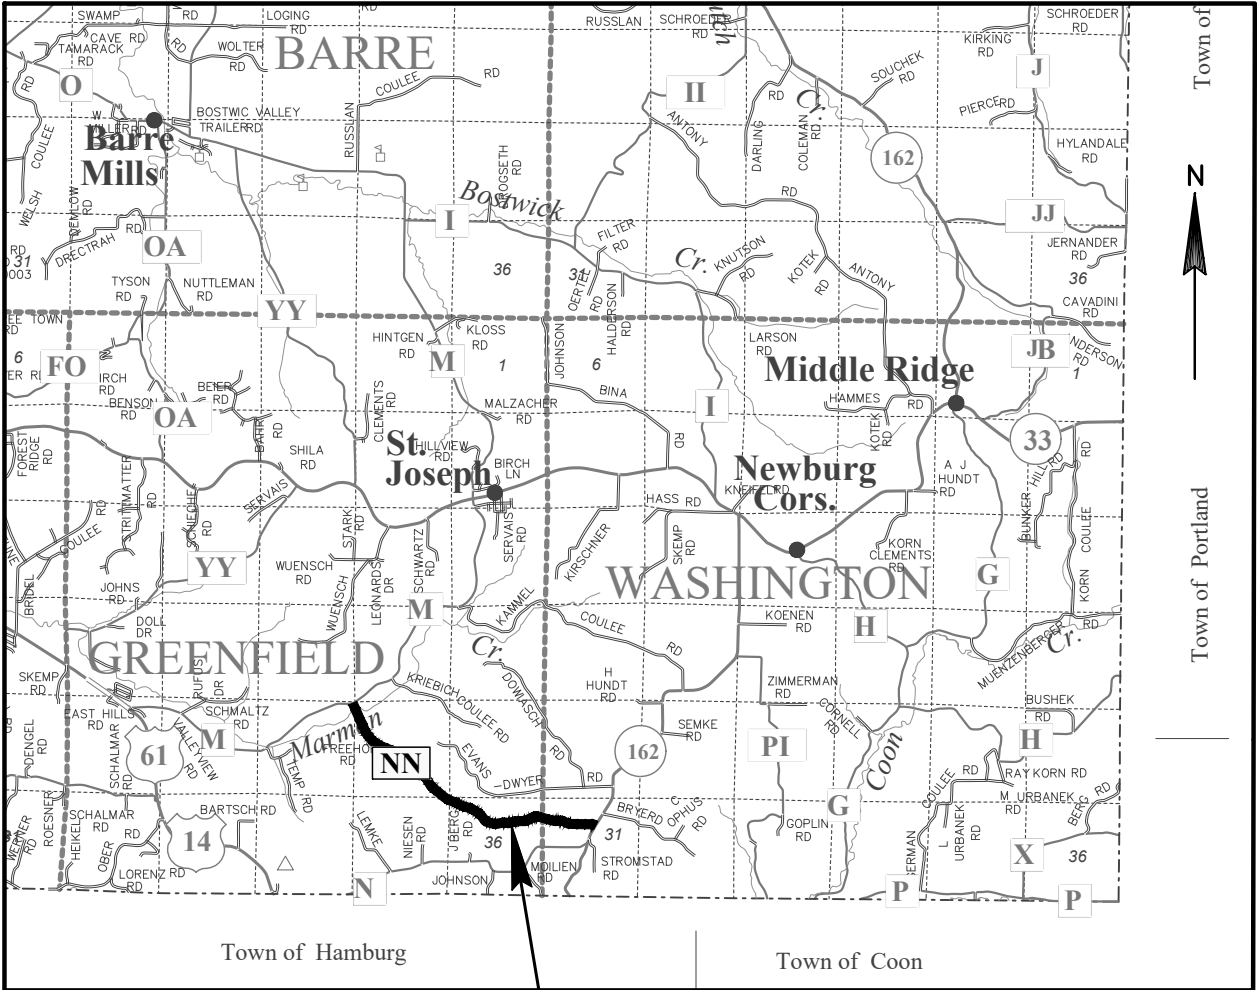


PROJECT LOCATION

 

HORIZONTAL POSITIONS SHOWN ON THIS PLAN ARE WISCONSIN COORDINATE REFERENCE SYSTEM (WISCRS), LACROSSE COUNTY, NAD83 (2011), IN U.S. SURVEY FEET. POSITIONS SHOWN ARE GRID COORDINATES, GRID BEARINGS, AND GRID DISTANCES. GRID DISTANCES ARE THE SAME AS GROUND DISTANCES. ELEVATIONS ARE REFERENCED TO NAVD 88 (2012). GPS DERIVED ELEVATIONS ARE BASED ON GEOID 12A.

INDEX OF SHEETS

SHEET NO.	DESCRIPTION
1	TITLE SHEET
2	GENERAL NOTES
03-04	PROJECT OVERVIEW
	TYPICAL SECTIONS
	INTERSECTION DETAILS
	PLAN DETAILS
	EROSION CONTROL
	STORM SEWER DETAILS
	PERMANENT SIGNING & PAVEMENT MARKING
05	DETOUR
	TRAFFIC CONTROL
06 - 07	ALIGNMENT DETAILS
08	MISCELLANEOUS QUANTITIES
09-24	PLAN & PROFILE
25-124	CROSS SECTIONS

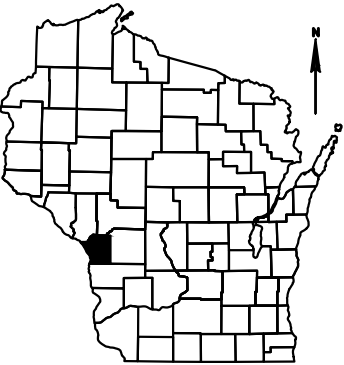

LA CROSSE COUNTY, WISCONSIN

Original Plans Prepared by



Short Elliott Hendrickson Inc.
329 Jay Street, Suite 301
La Crosse, WI 54601-4034
608.782.3161 main
www.sehinc.com

Building a Better World
for All of Us®

**PRELIMINARY
NOT FOR BIDDING OR
CONSTRUCTION**

(Signature) (Date)

Accepted For
the
LaCrosse County Highway Department
by:

(Signature) (Date)

(Title of Official)




LA CROSSE COUNTY

FILE NO.
159839

01

64

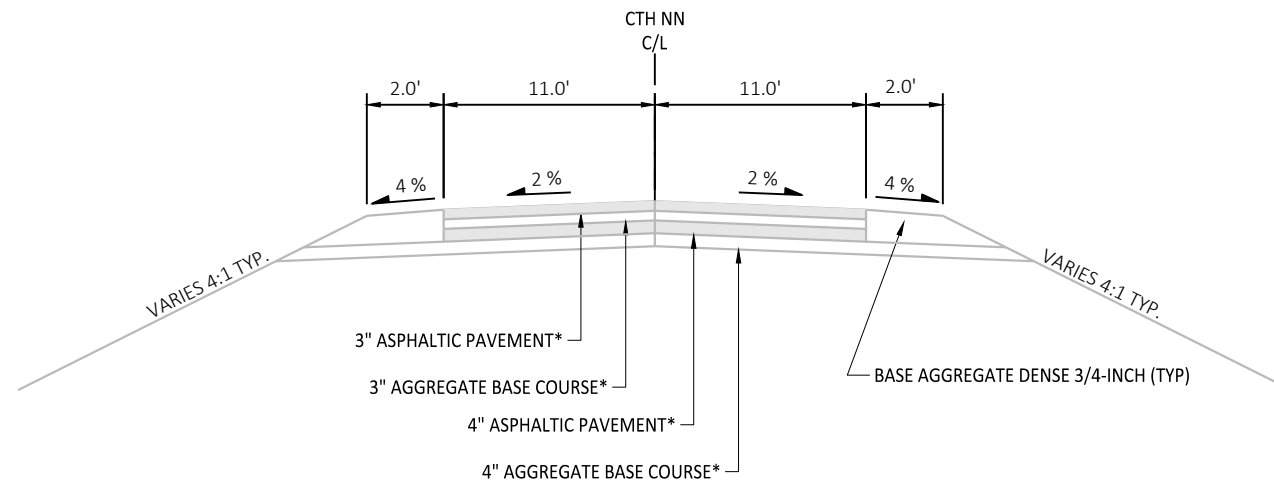


NOTE:

*SEE BORING LOG FOR ASPHALT AND BASE DEPTHS.


TYPICAL EXISTING SECTION

CTH NN
STA 31+38 - STA 194+64

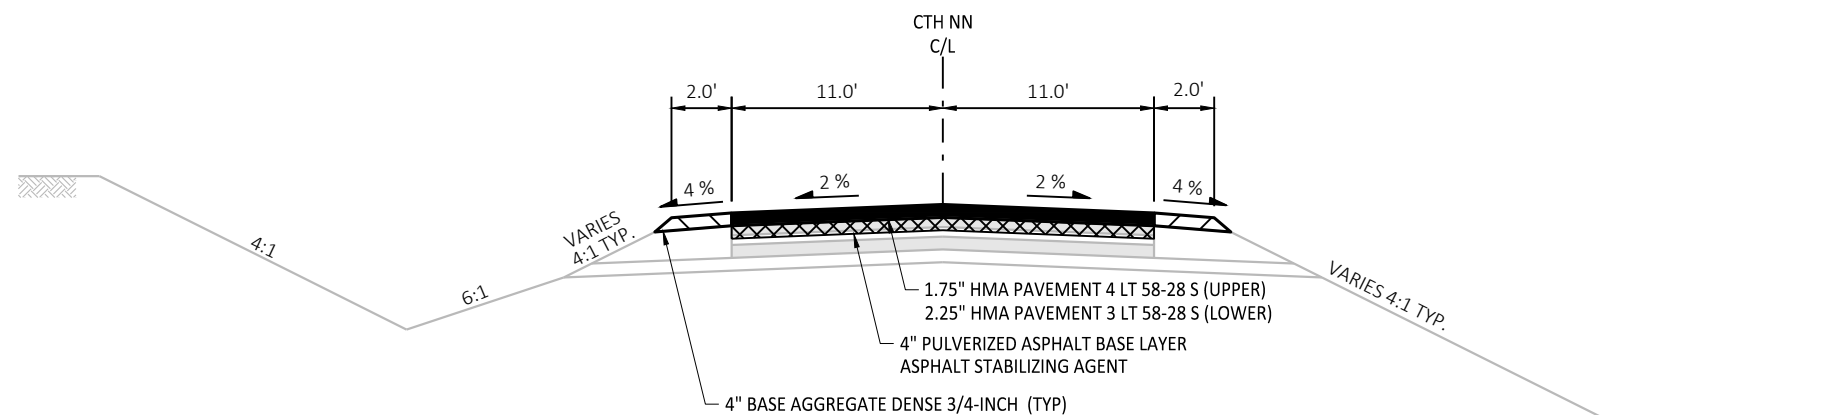

TYPICAL FINISHED SECTION

CTH NN
STA 31+38 - STA 102+19.17

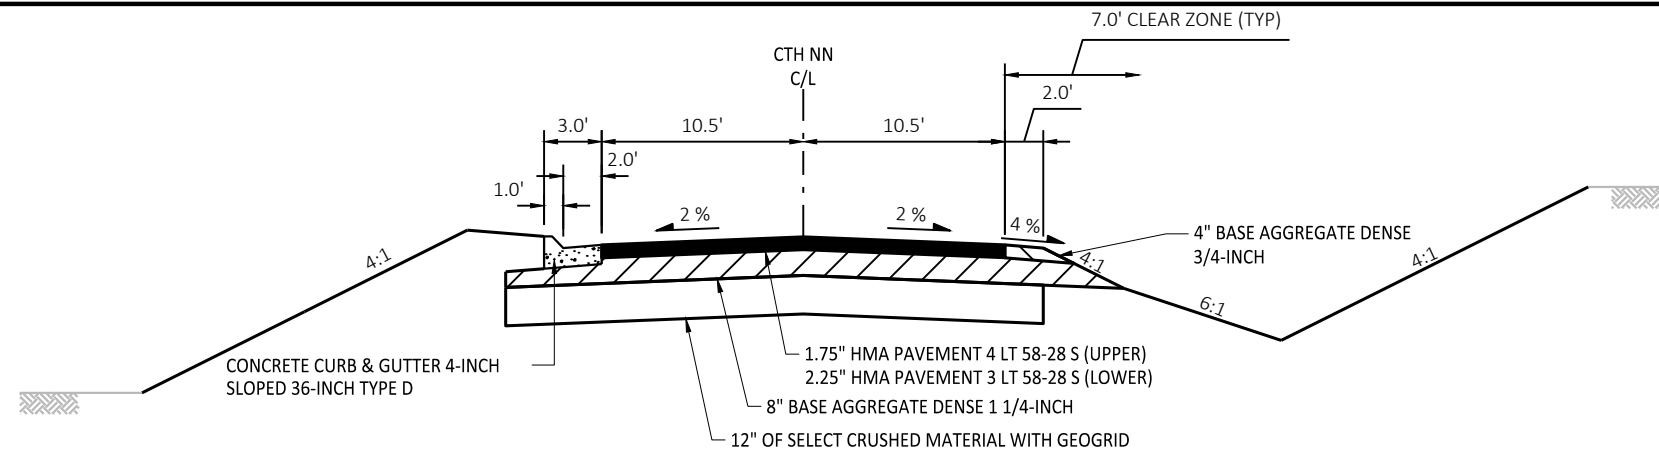
**TYPICAL FINISHED SECTION**

CTH NN

STA 102+19.17 - STA 126+93

STA 128+75 - STA 132+75

STA 160+43 - STA 161+93

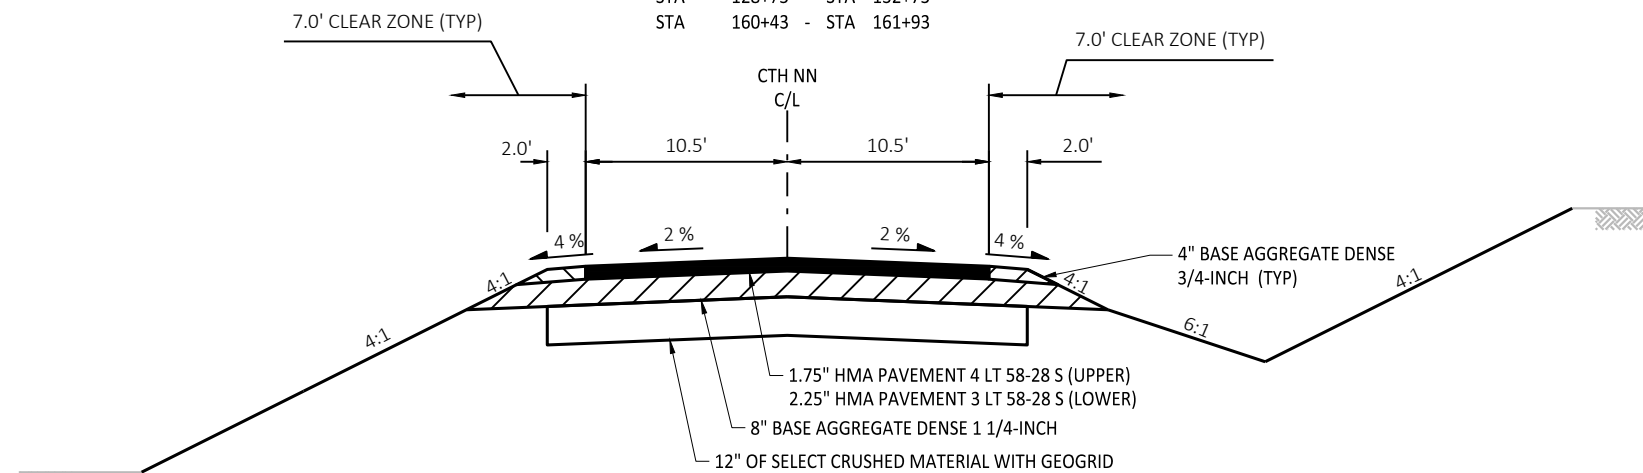**TYPICAL FINISHED SECTION**

CTH NN

STA 126+93 - STA 128+75


STA 132+75 - STA 140+43

STA 145+50 - STA 147+50

STA 151+93 - STA 160+43

STA 161+93 - STA 169+93

STA 189+00 - STA 194+64


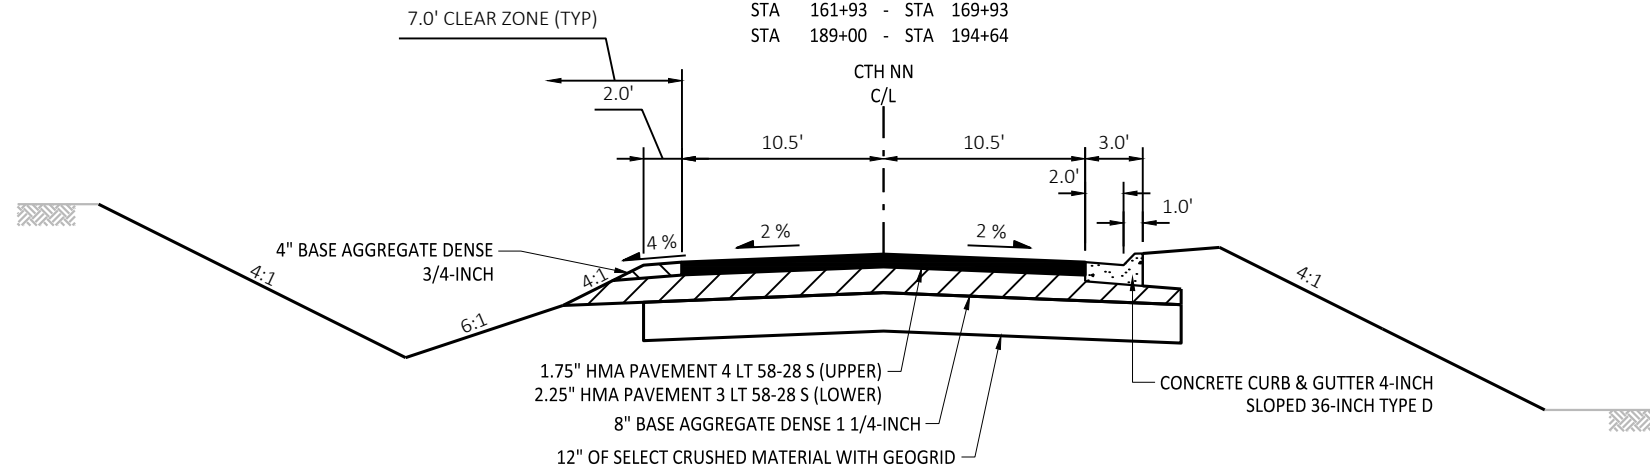
**TYPICAL FINISHED SECTION**



CTH NN



STA 140+43 - STA 145+50



STA 147+50 - STA 151+93

STA 161+93 - STA 189+00

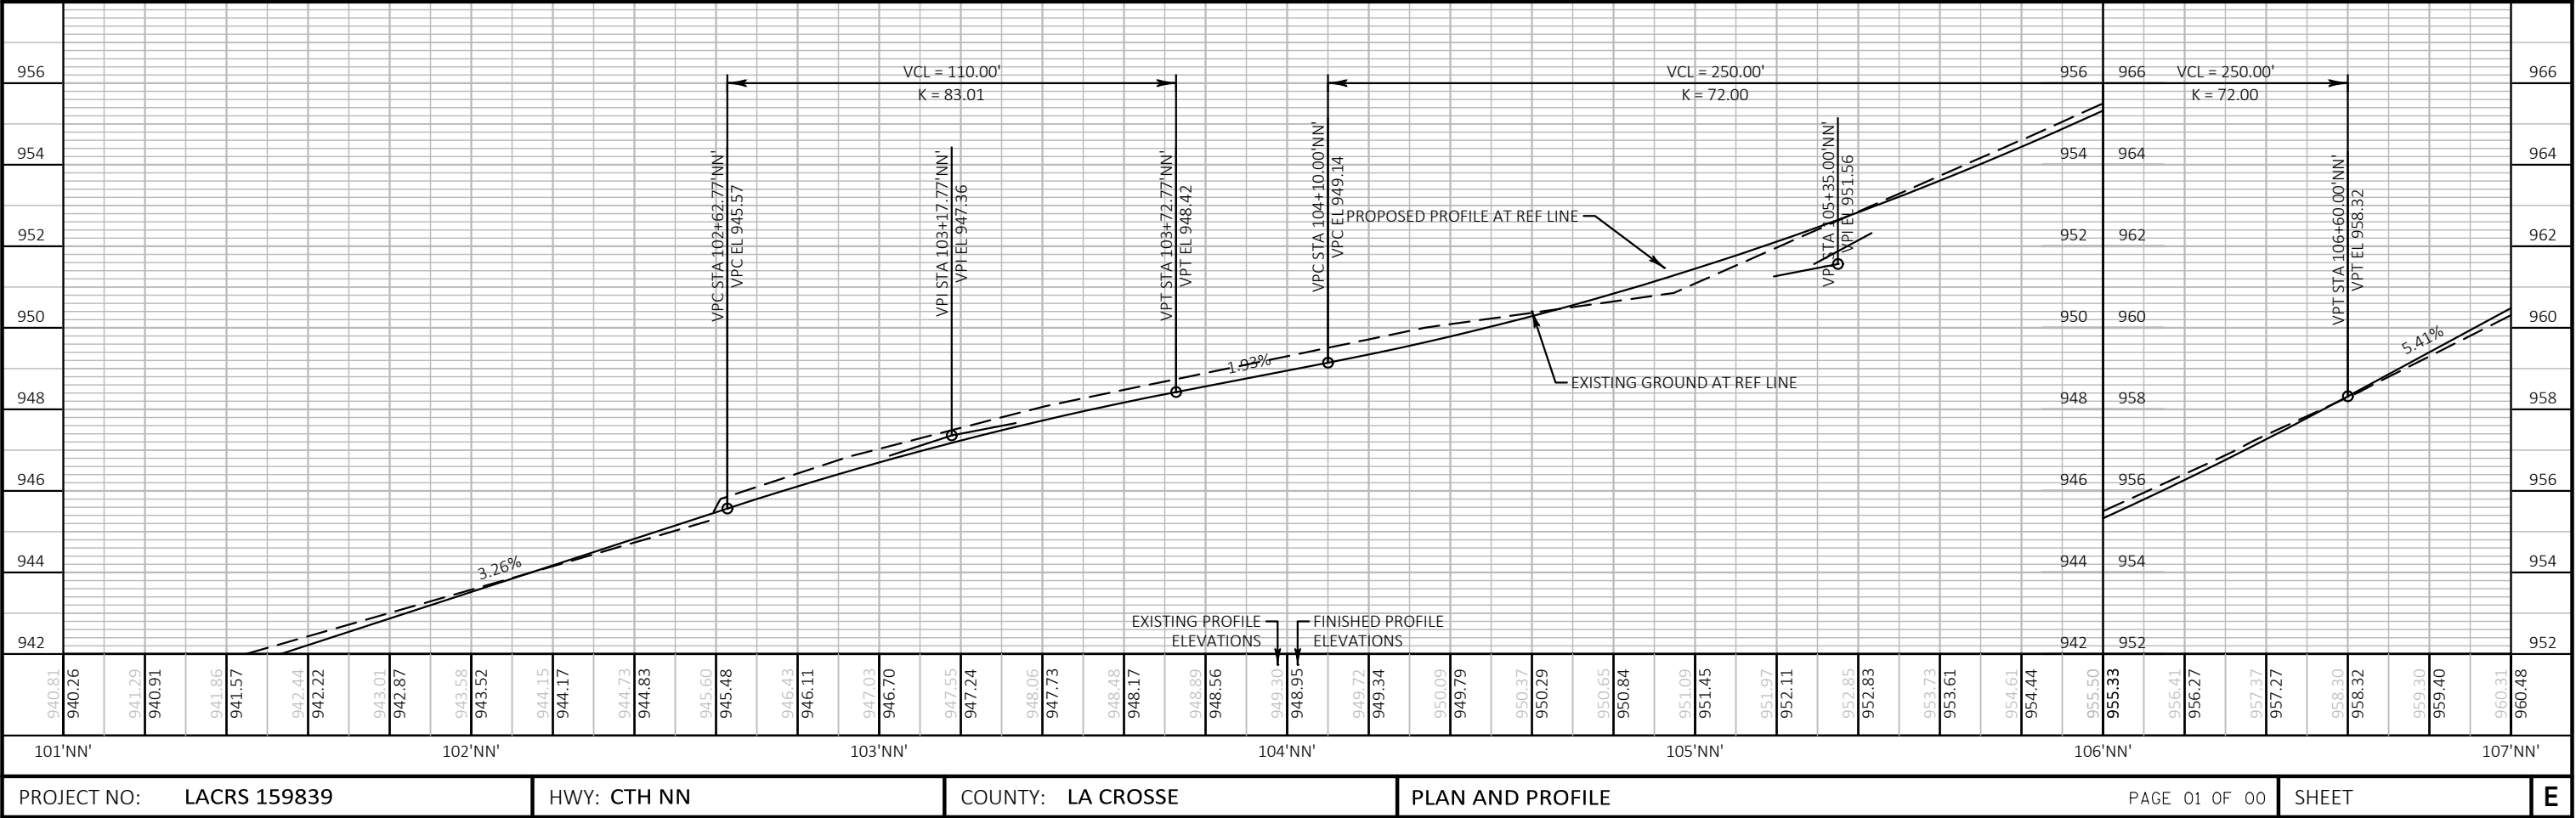
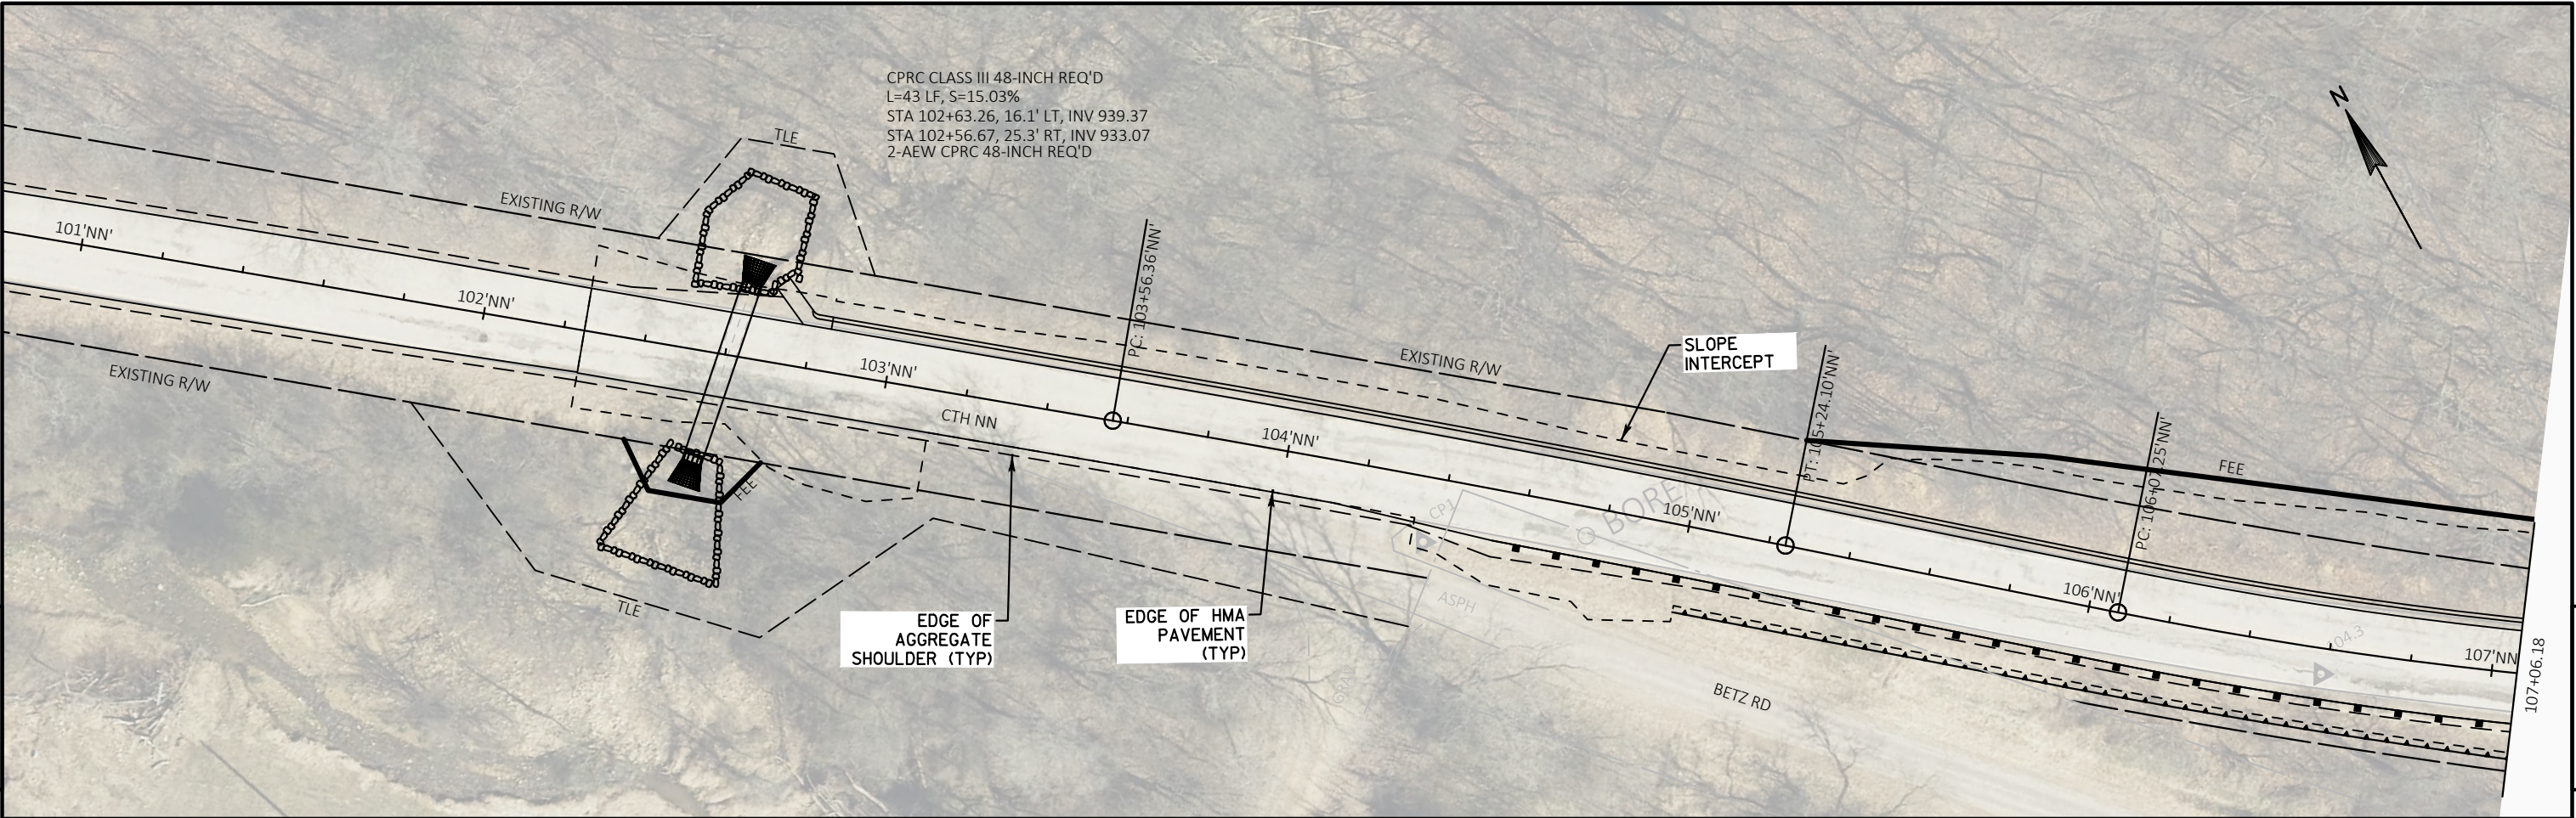


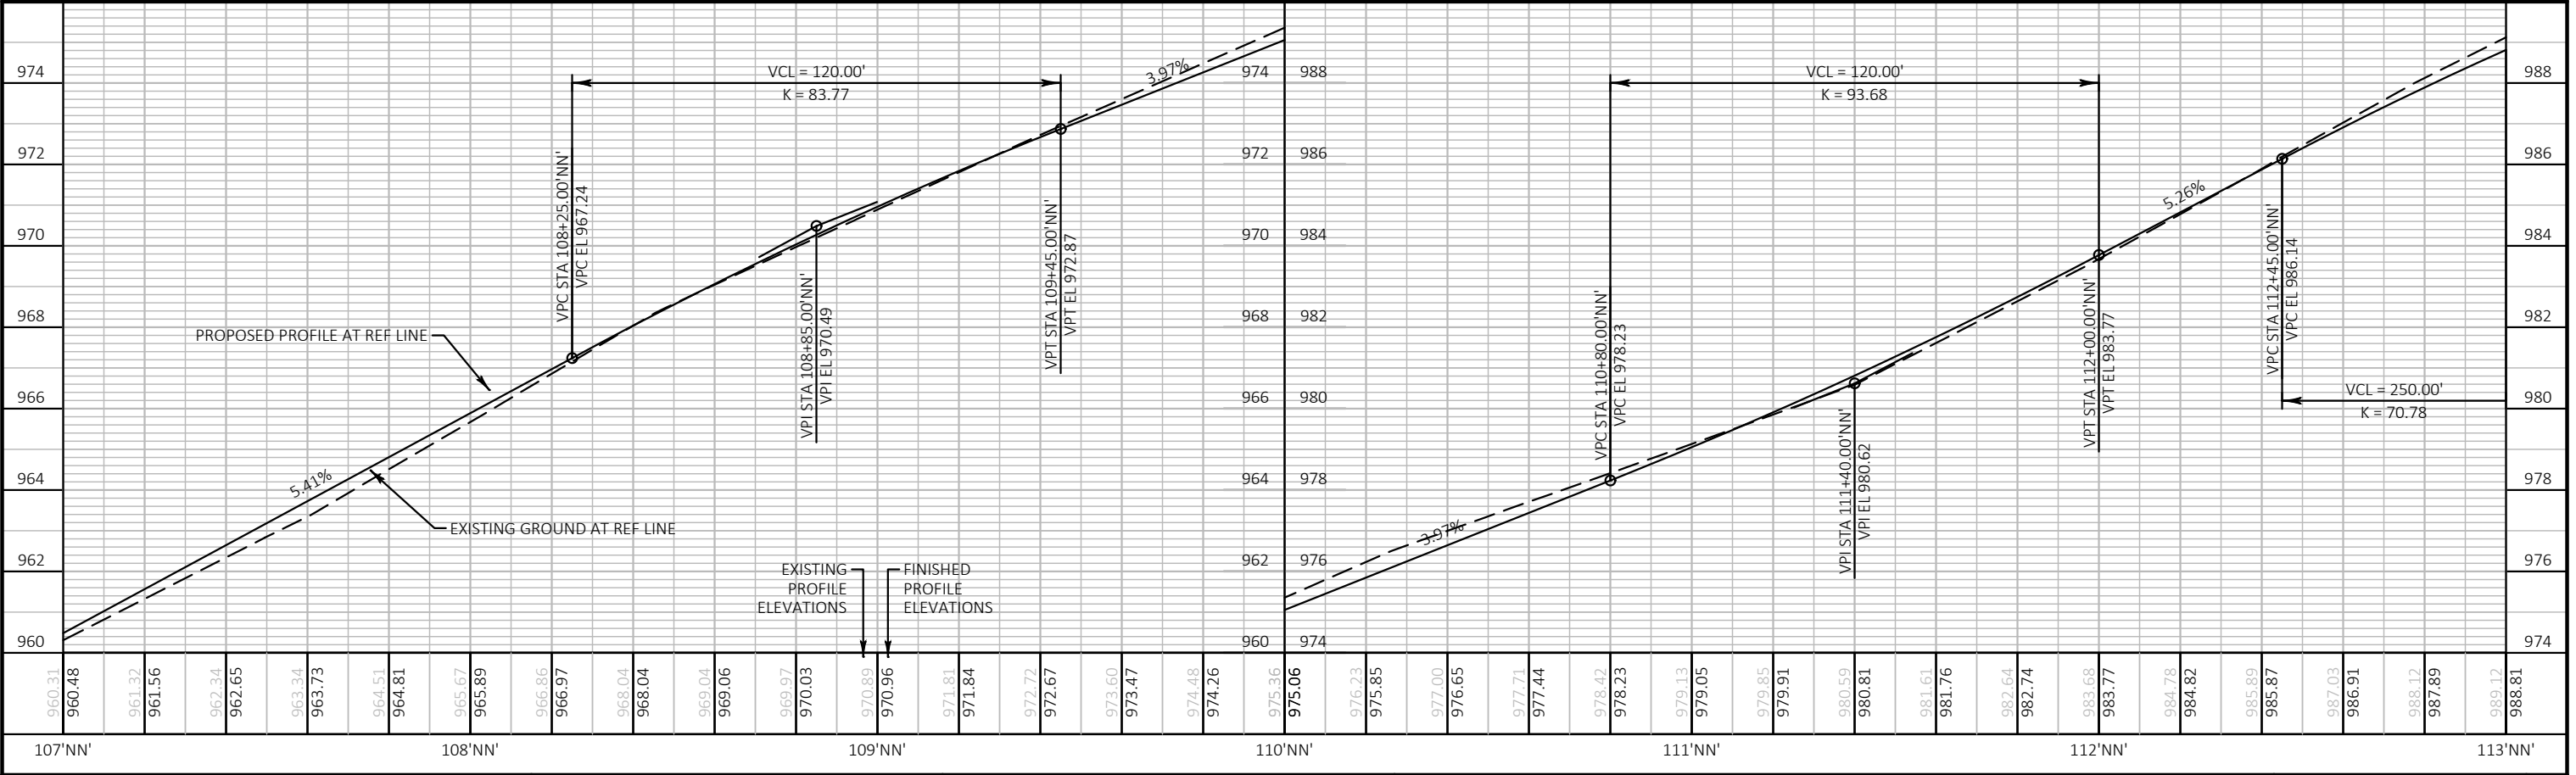
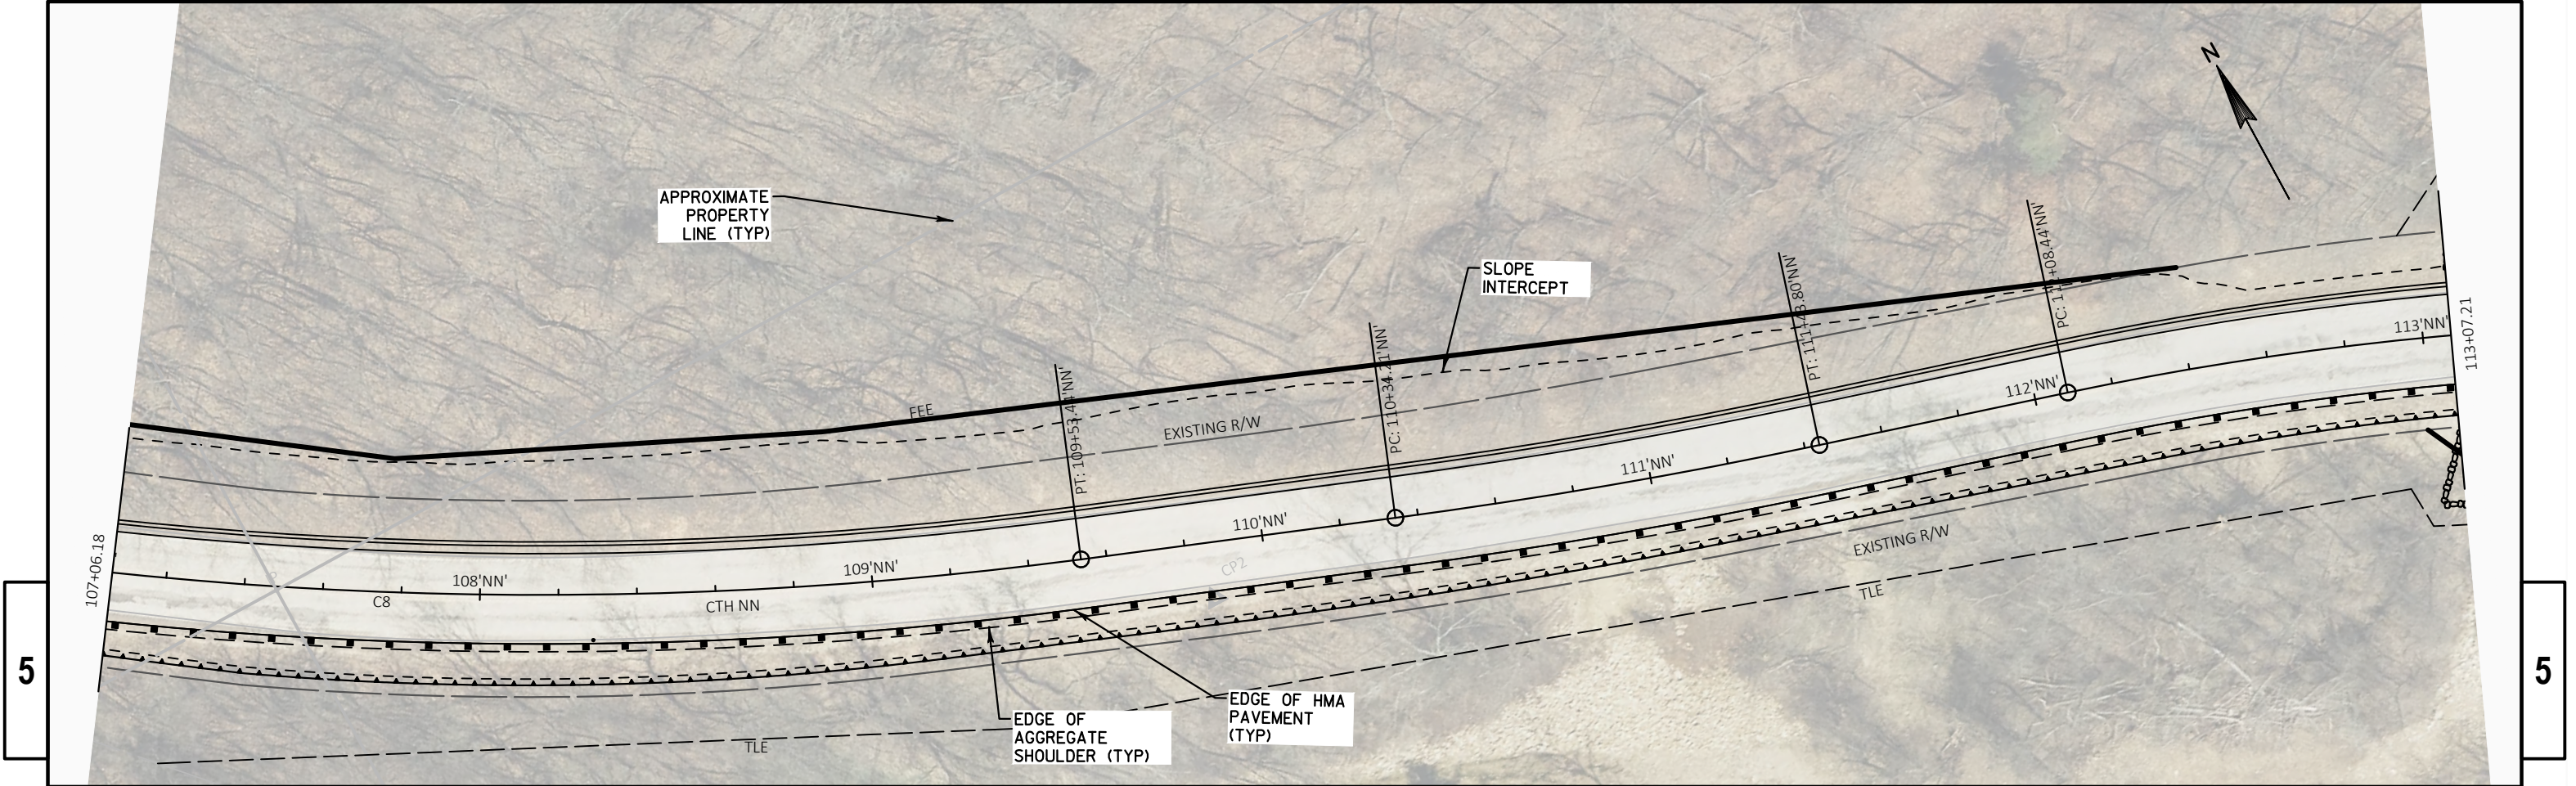


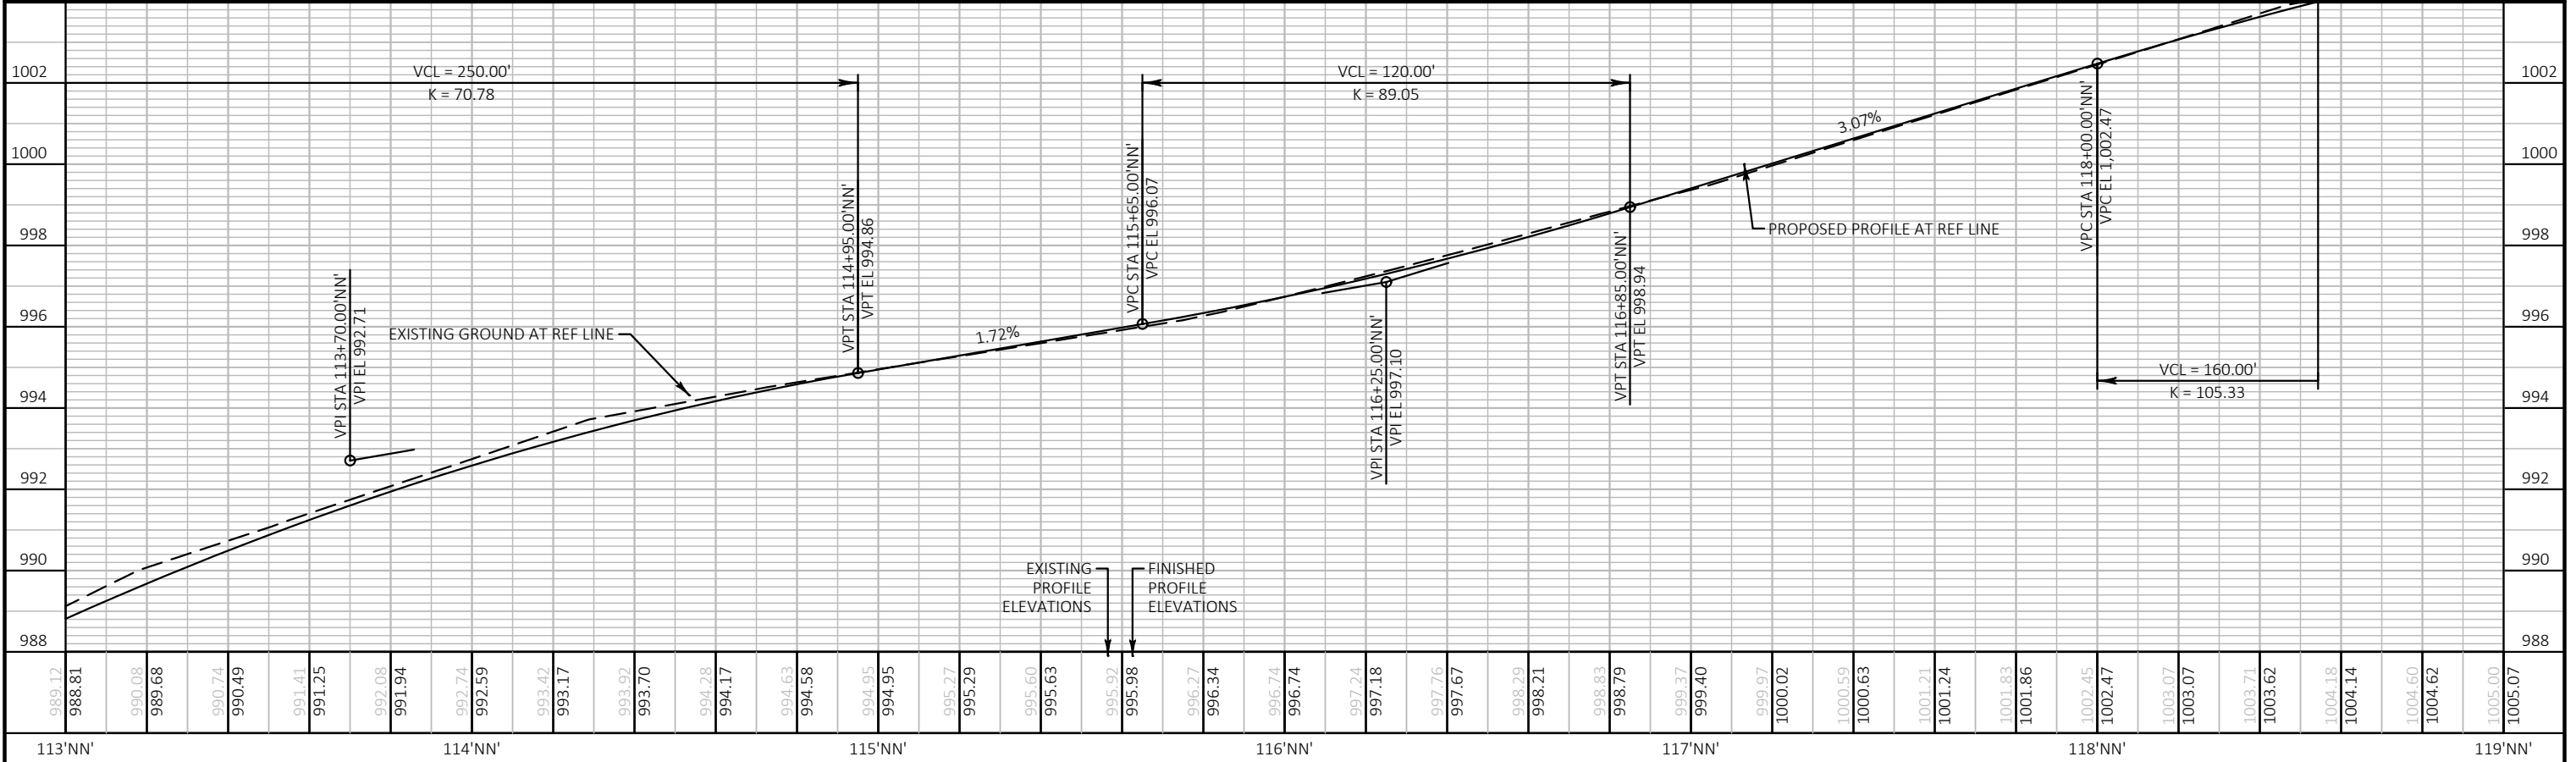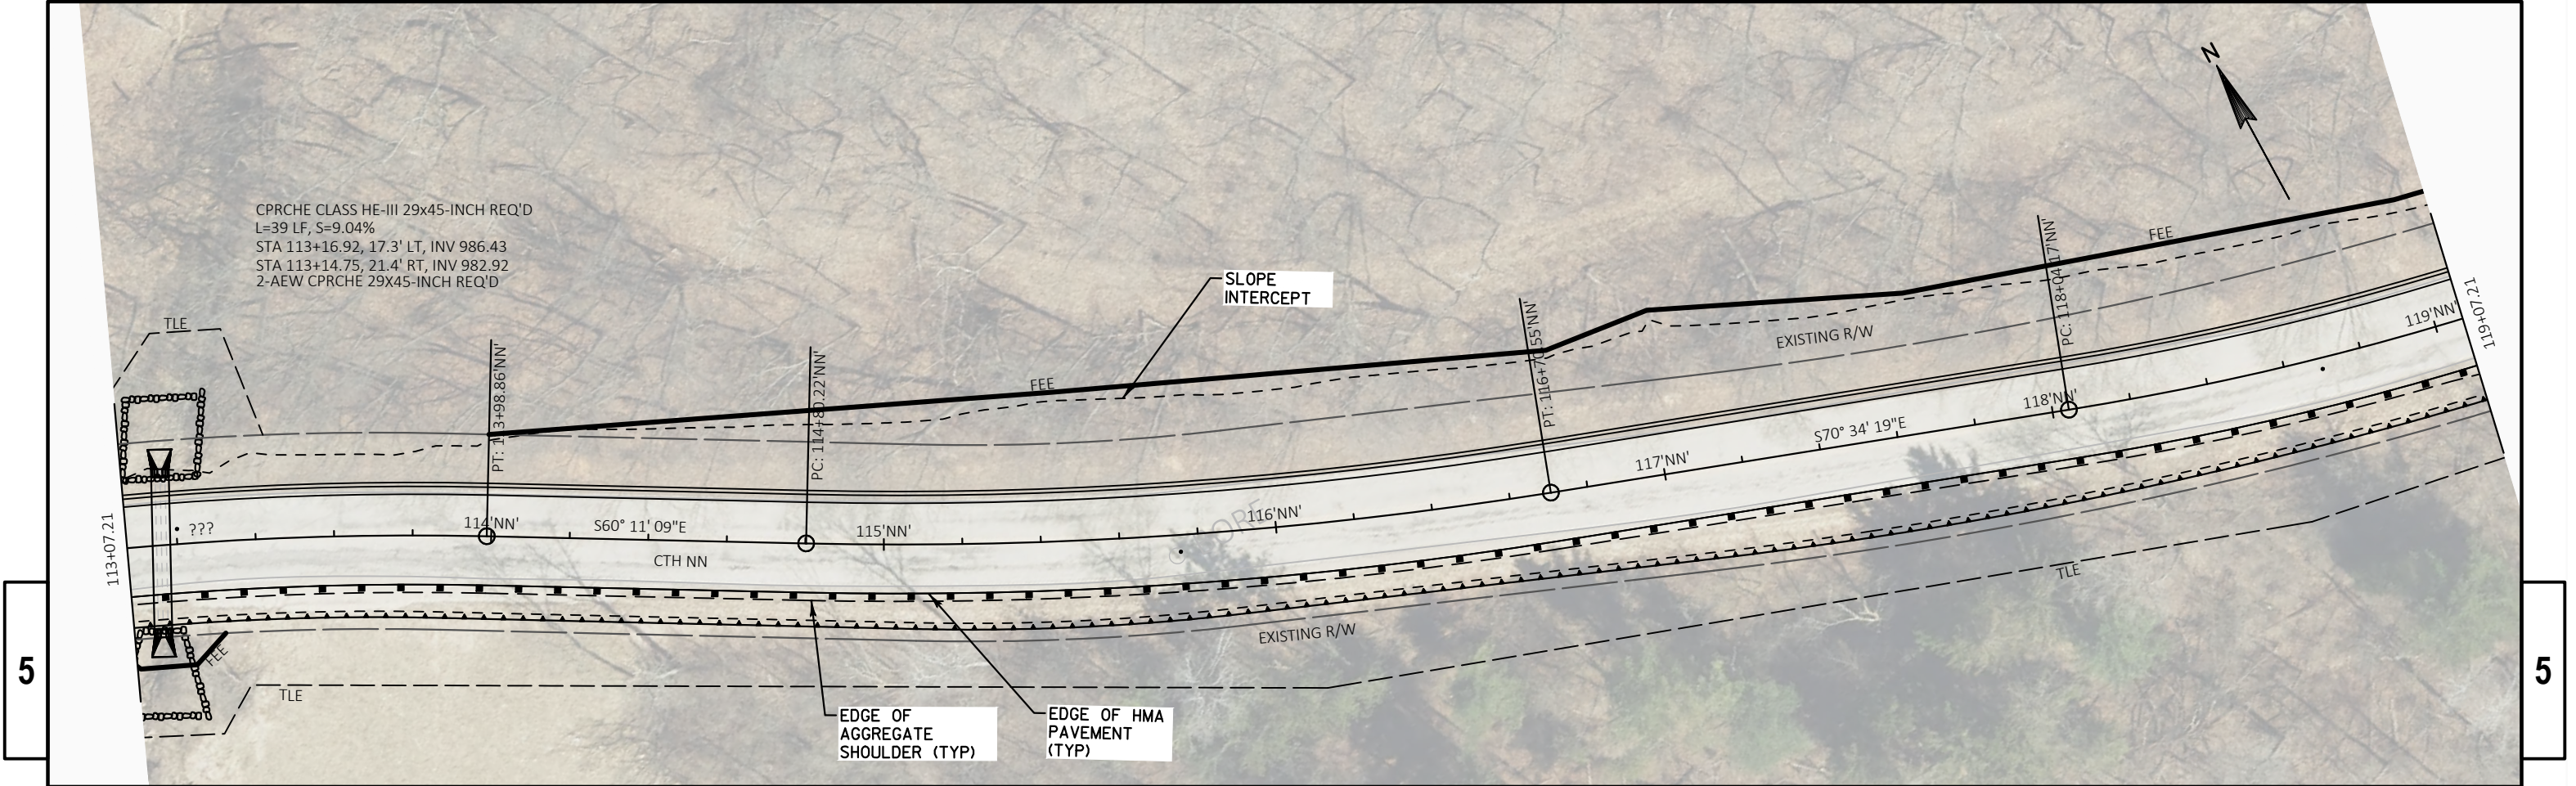

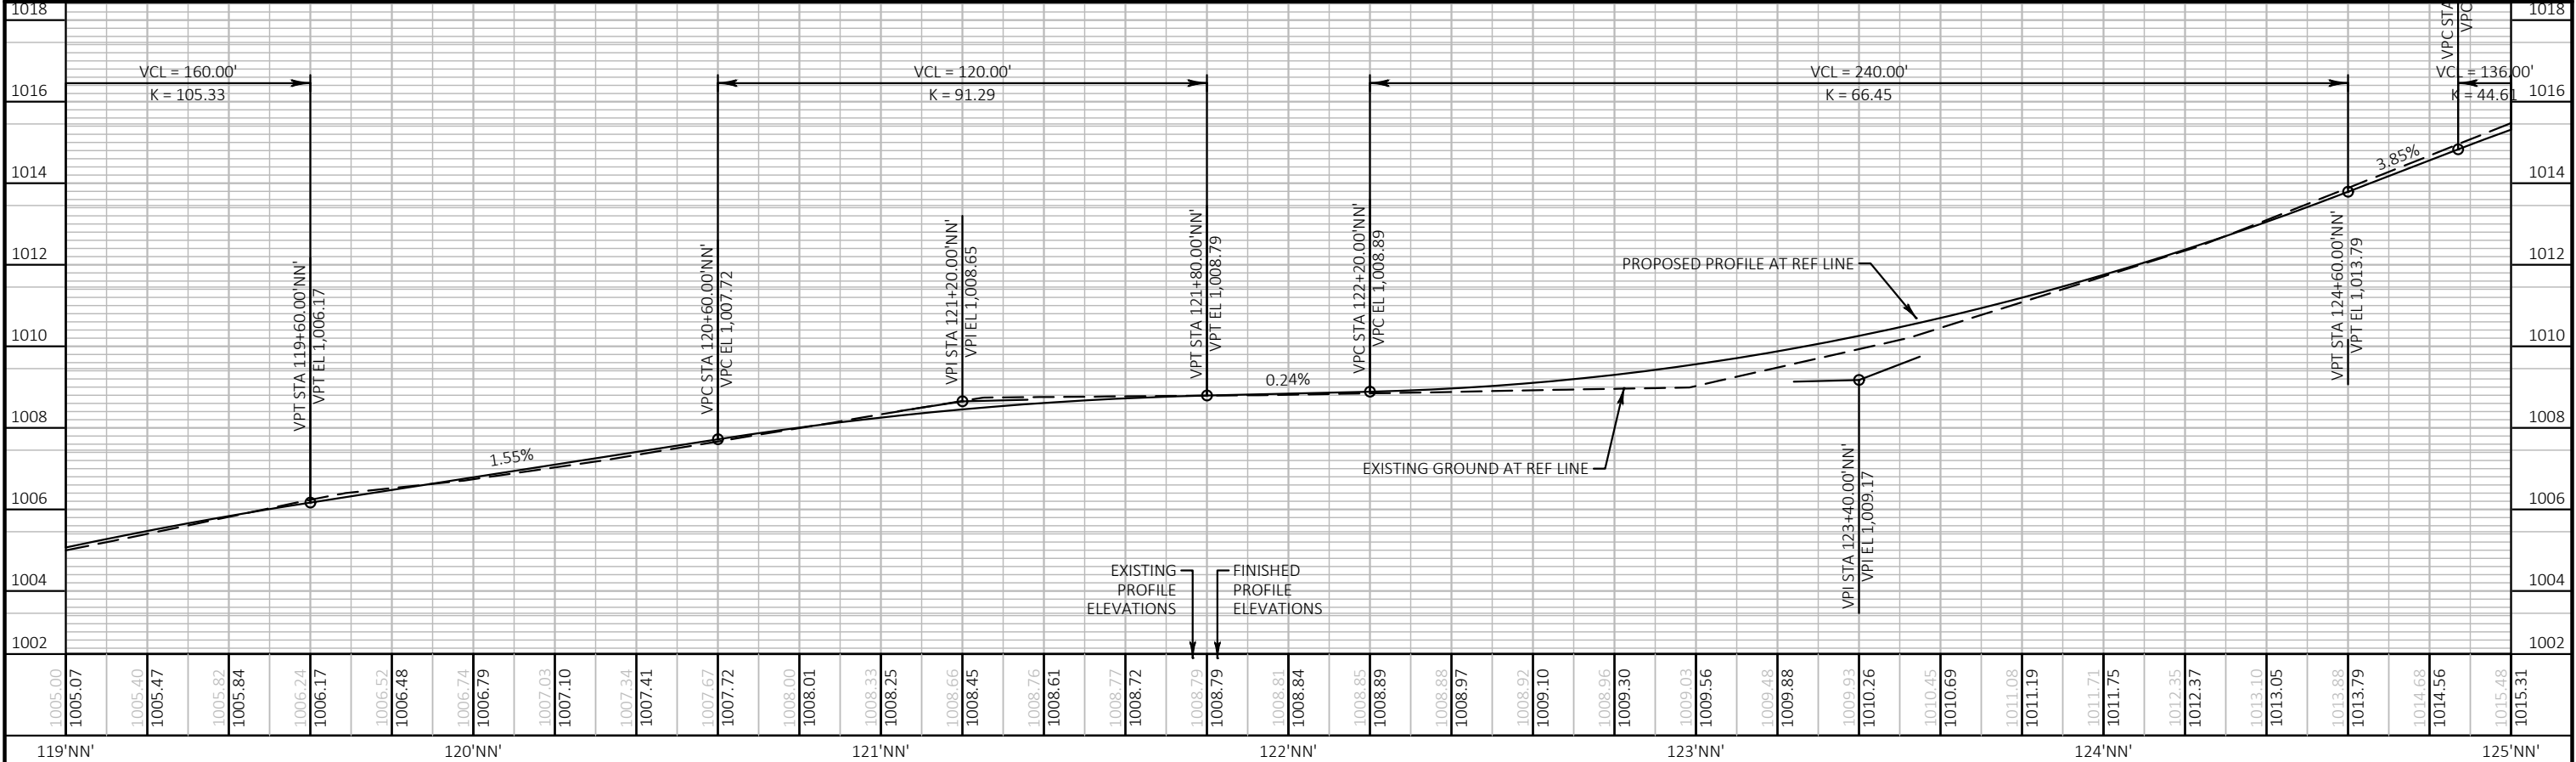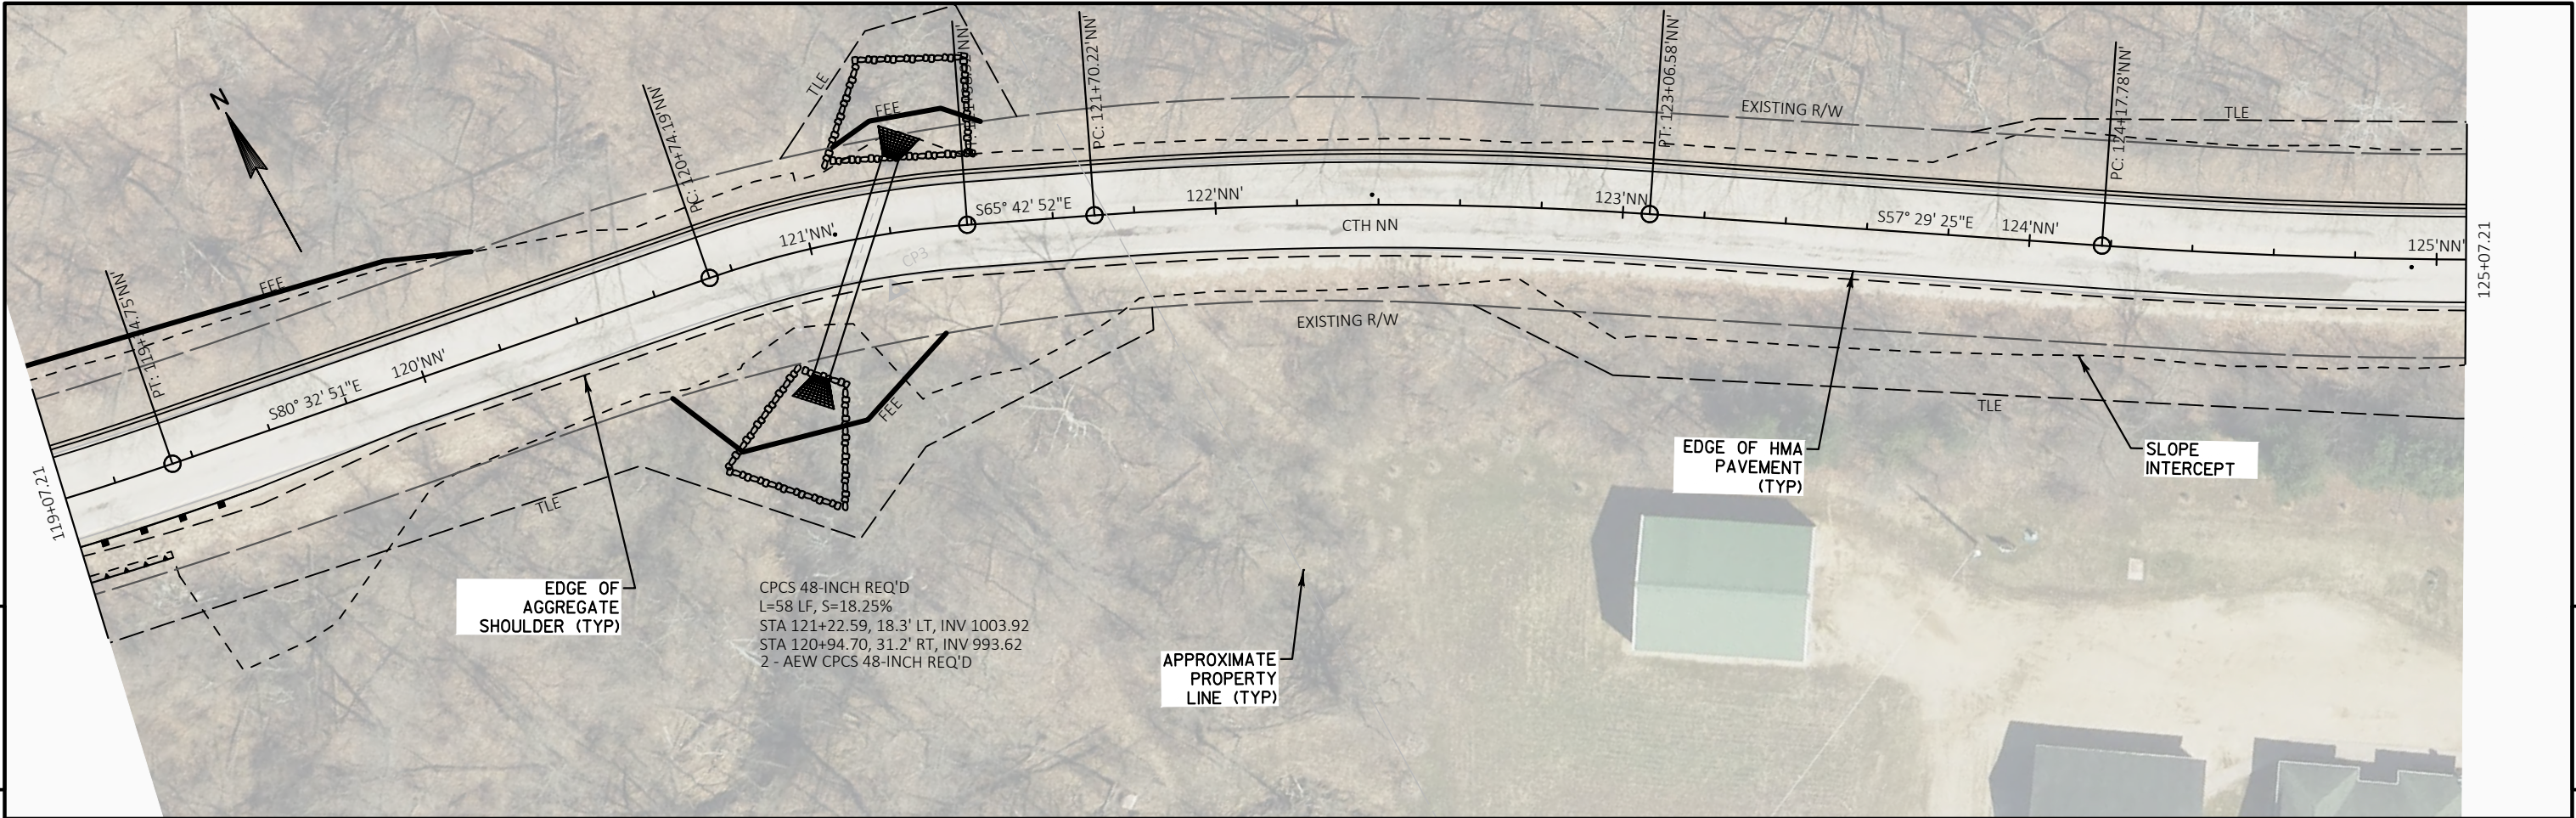


PROJECT NO:	LACRS 159839	HWY:	CTH NN	COUNTY:	LA CROSSE	PLAN AND PROFILE	PAGE 04 OF 00	SHEET	E
-------------	--------------	------	--------	---------	-----------	------------------	---------------	-------	---

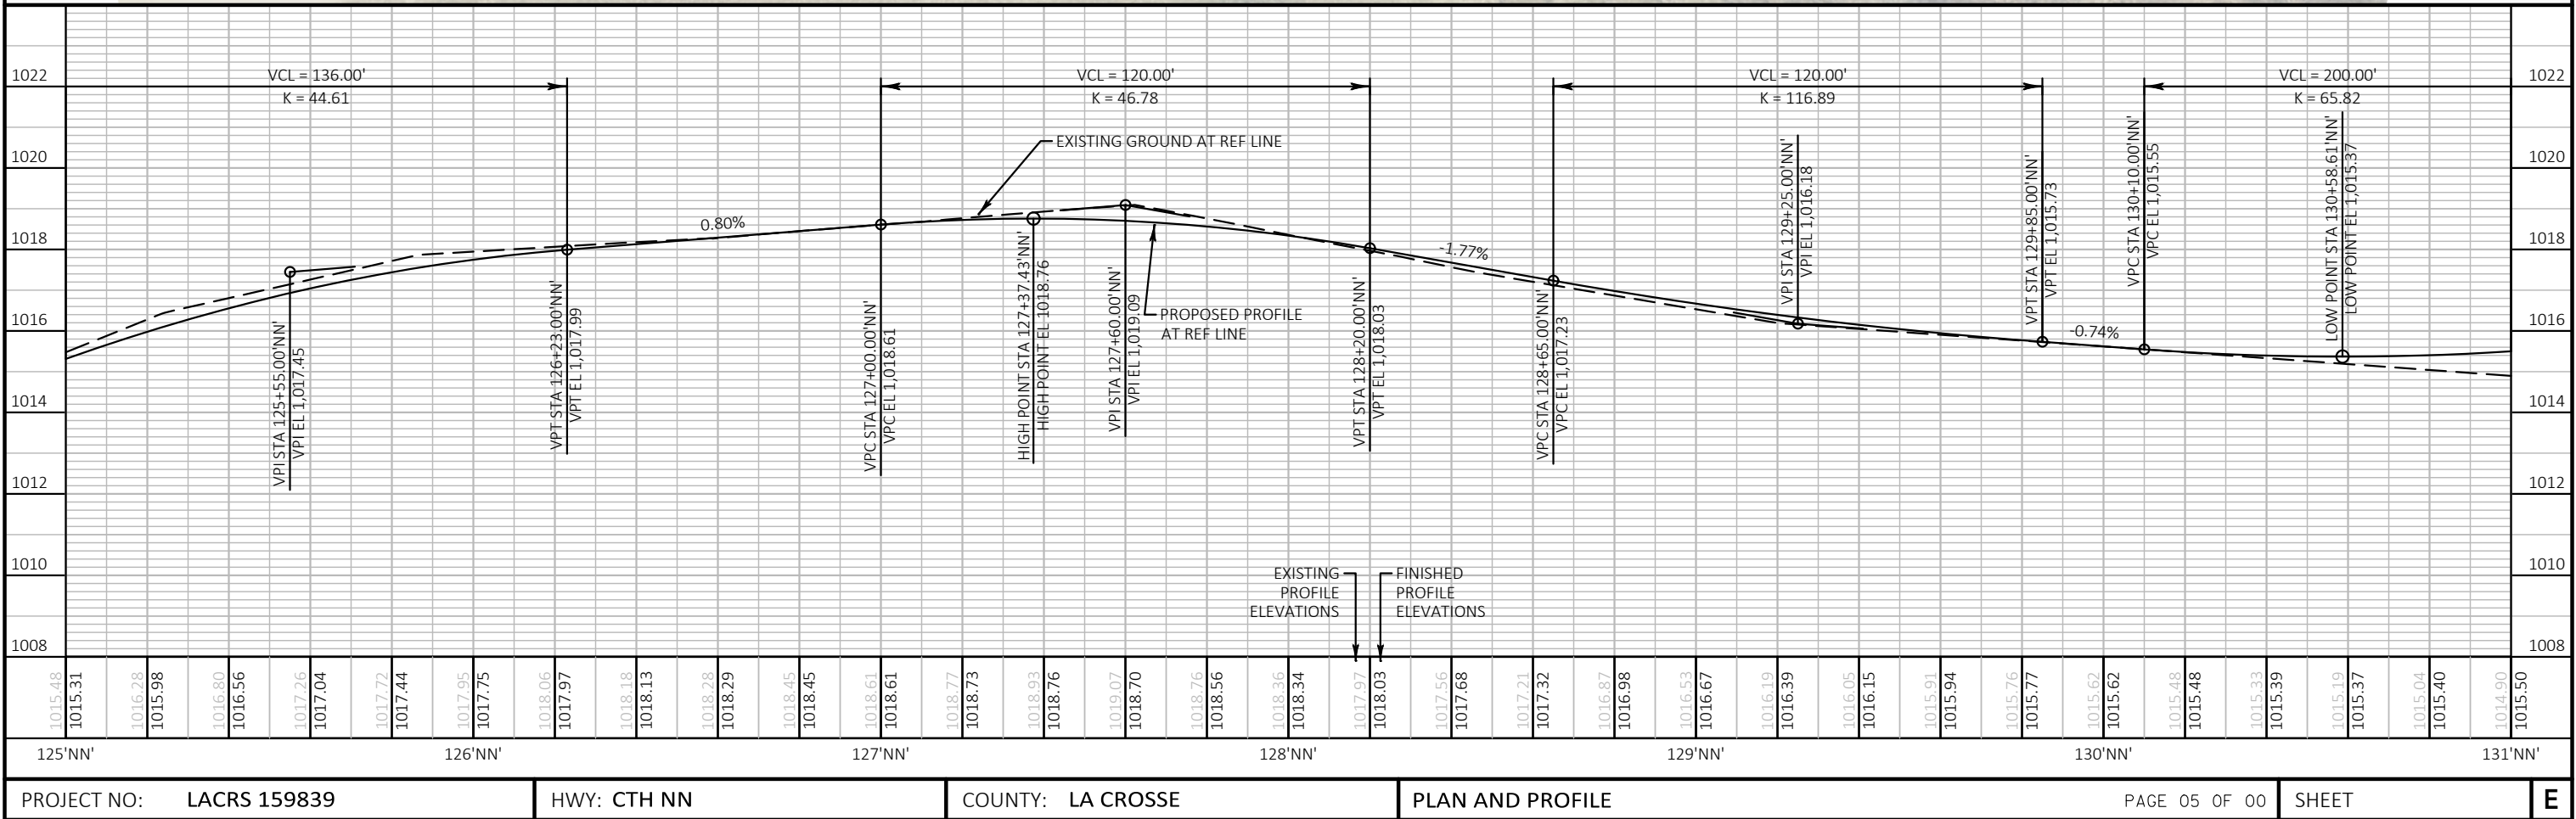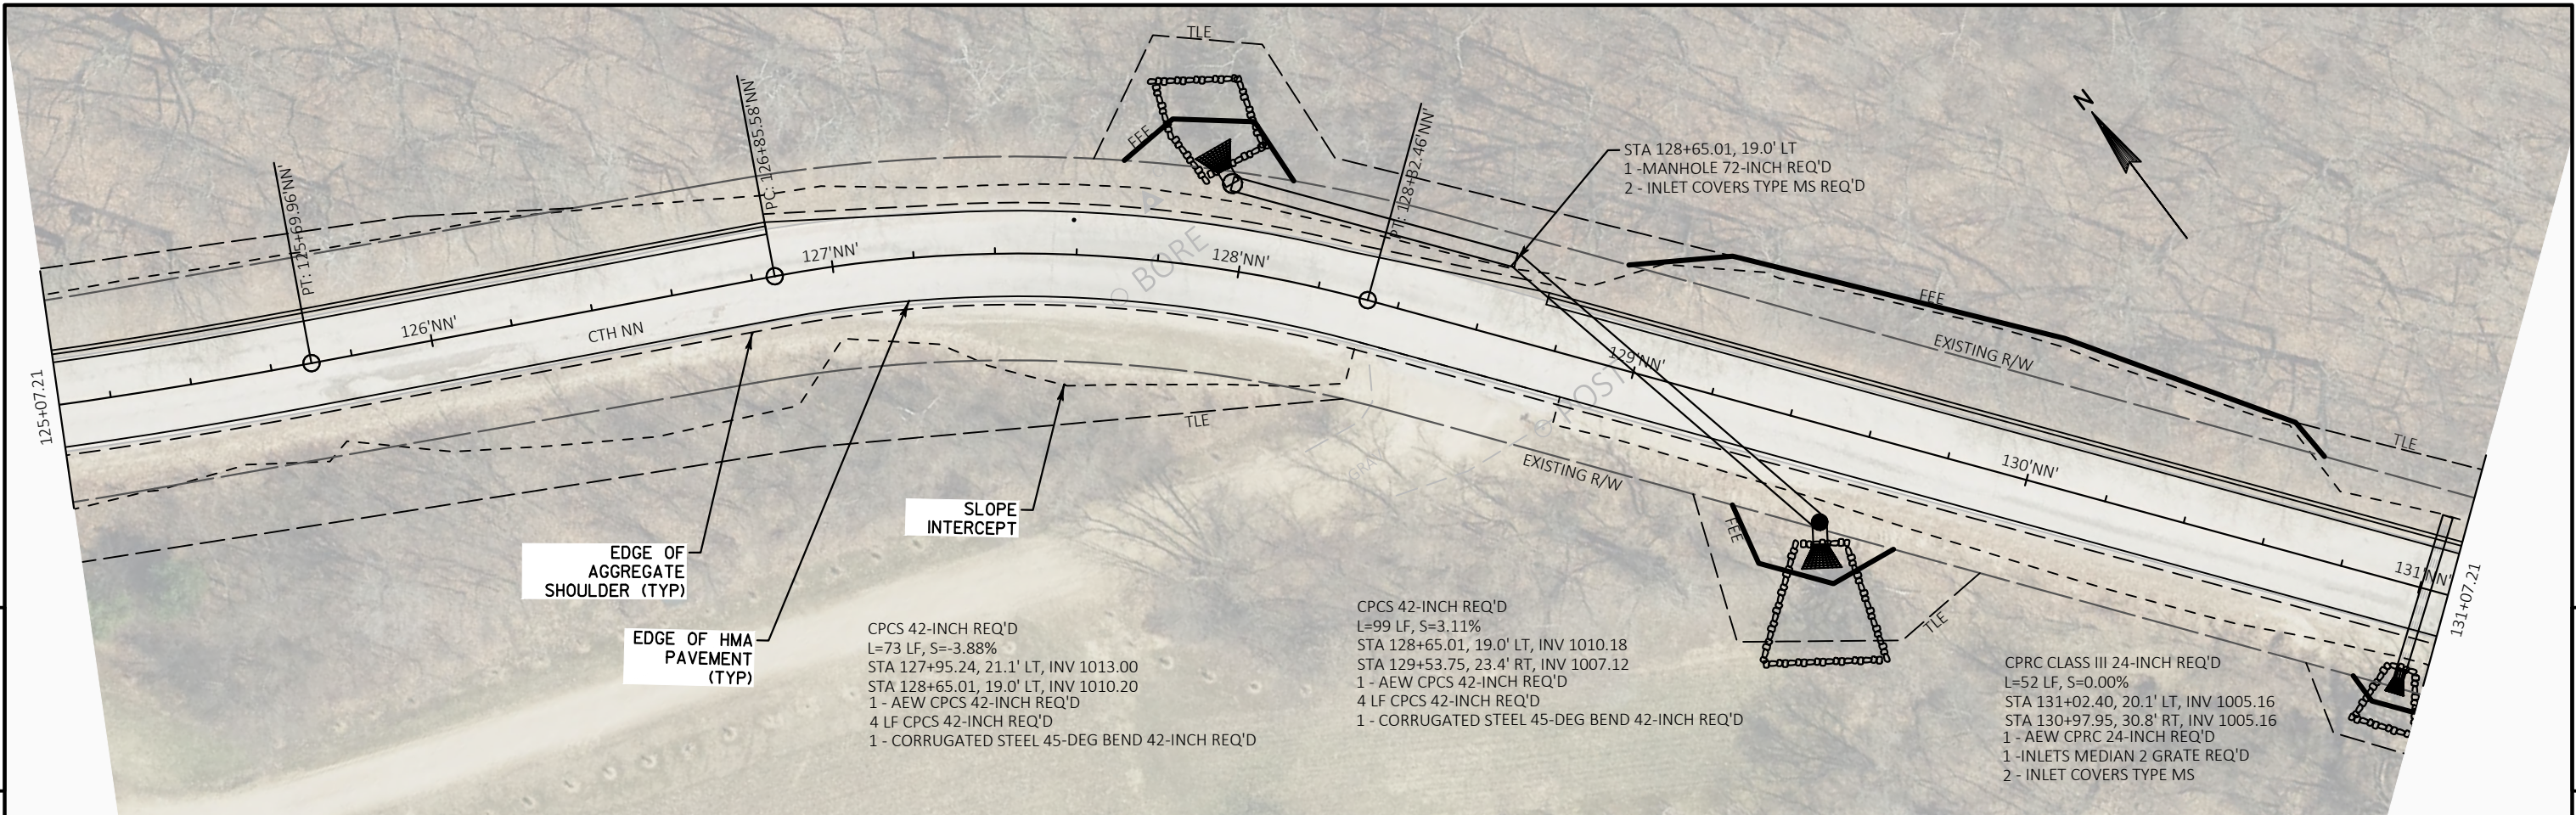

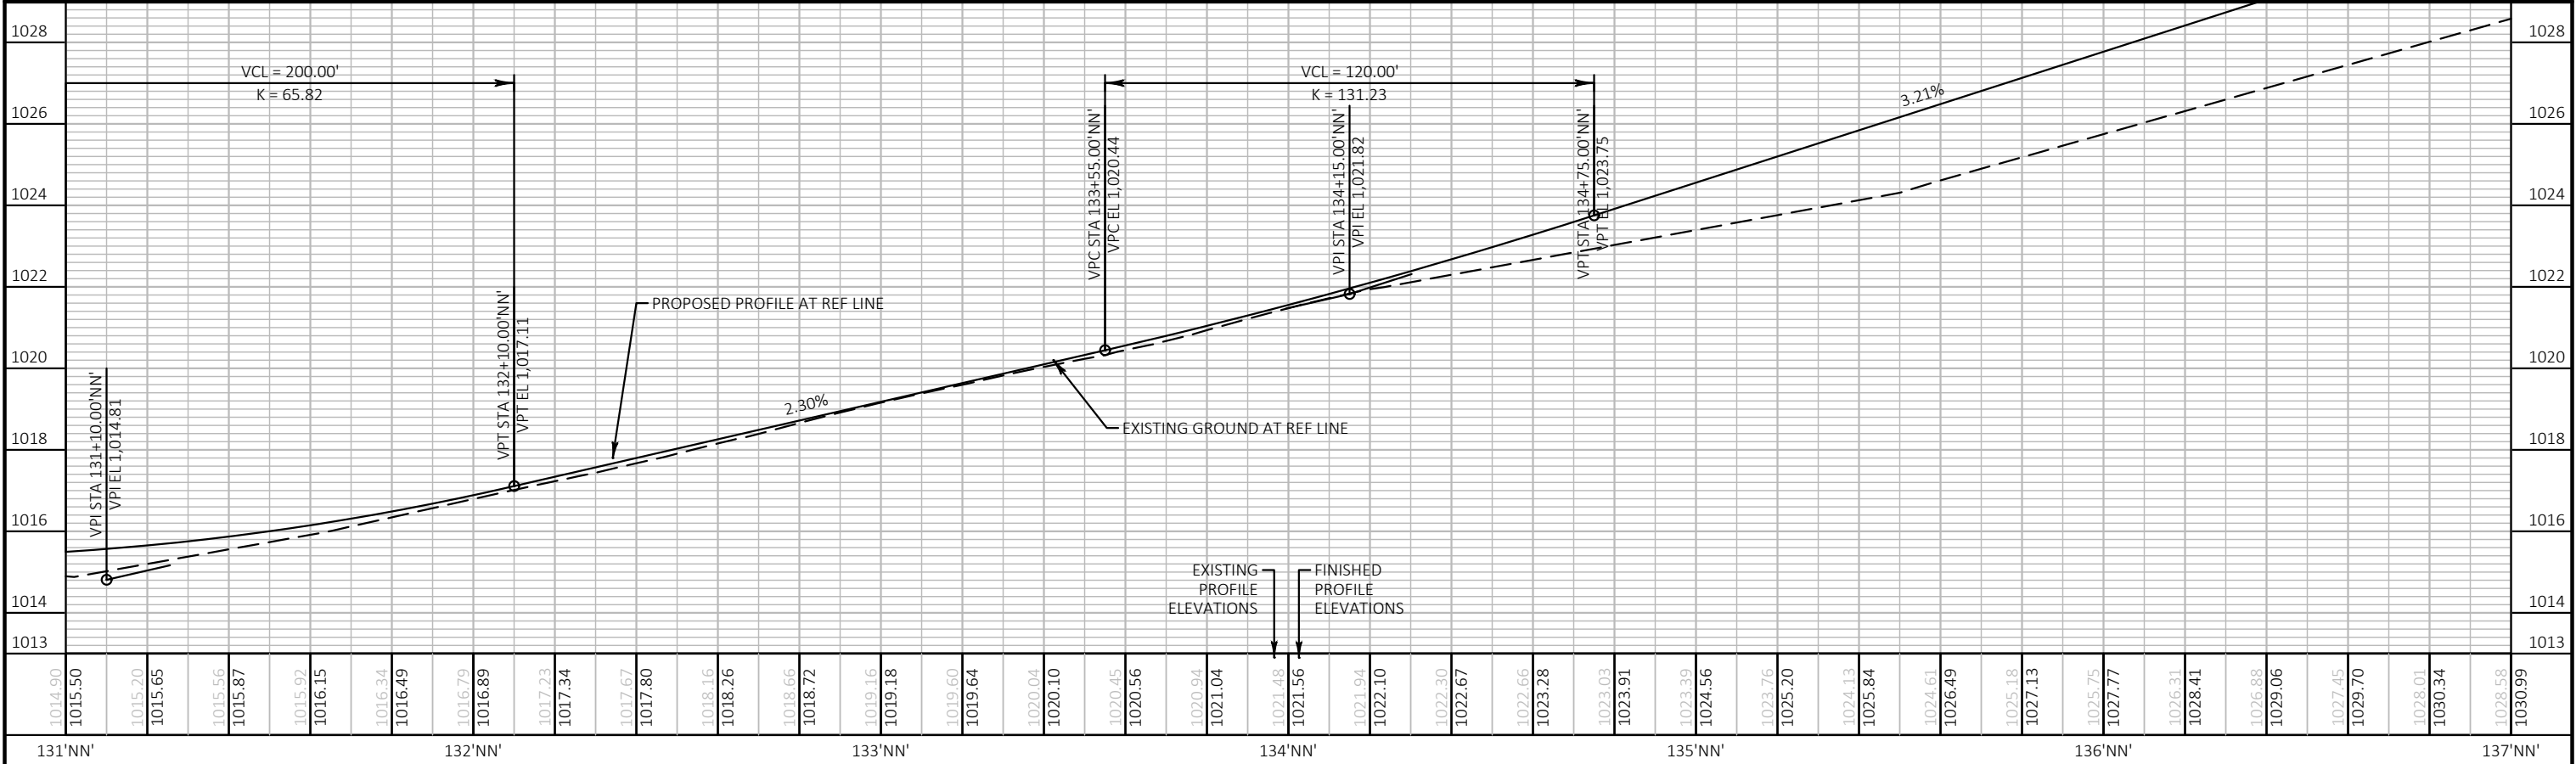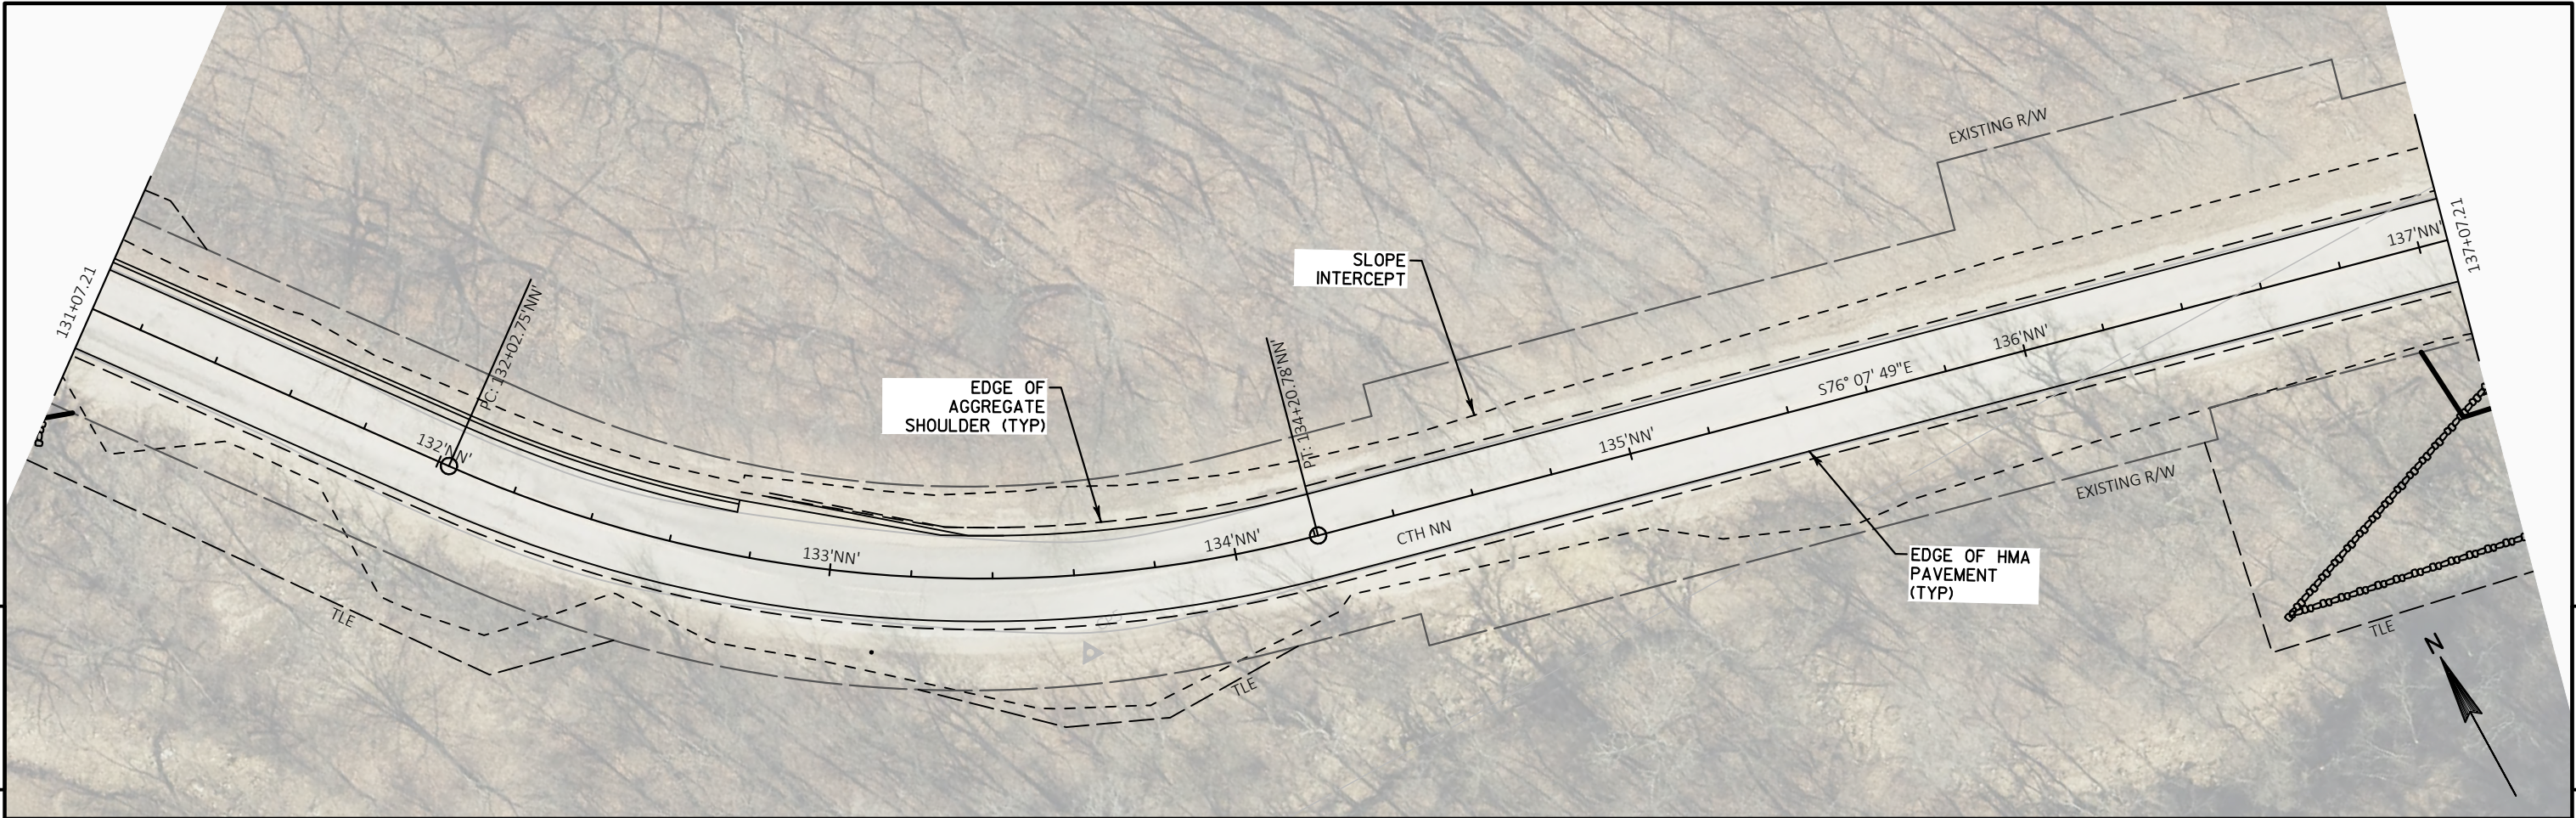


PROJECT NO:	LACRS 159839	HWY:	CTH NN	COUNTY:	LA CROSSE	PLAN AND PROFILE	PAGE 06 OF 00	SHEET	E
-------------	--------------	------	--------	---------	-----------	------------------	---------------	-------	---


5

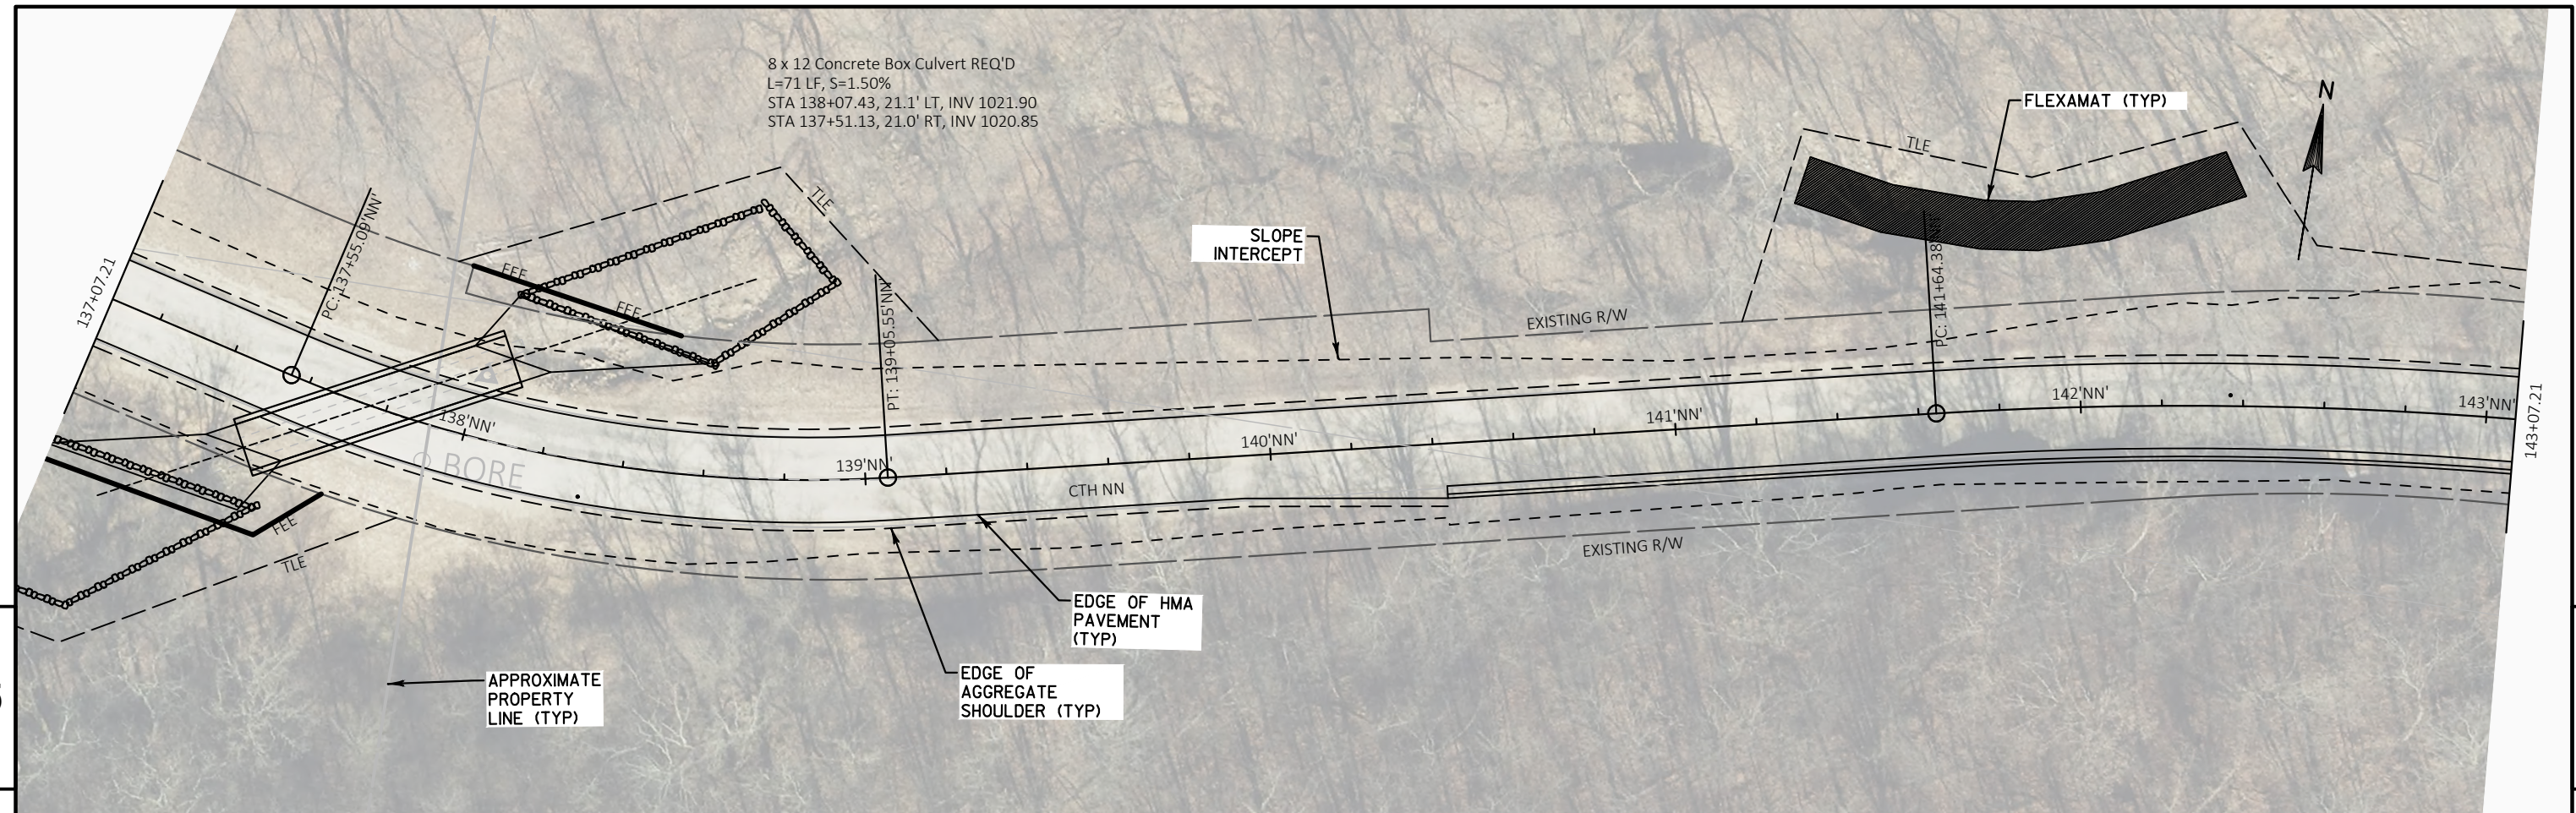


5


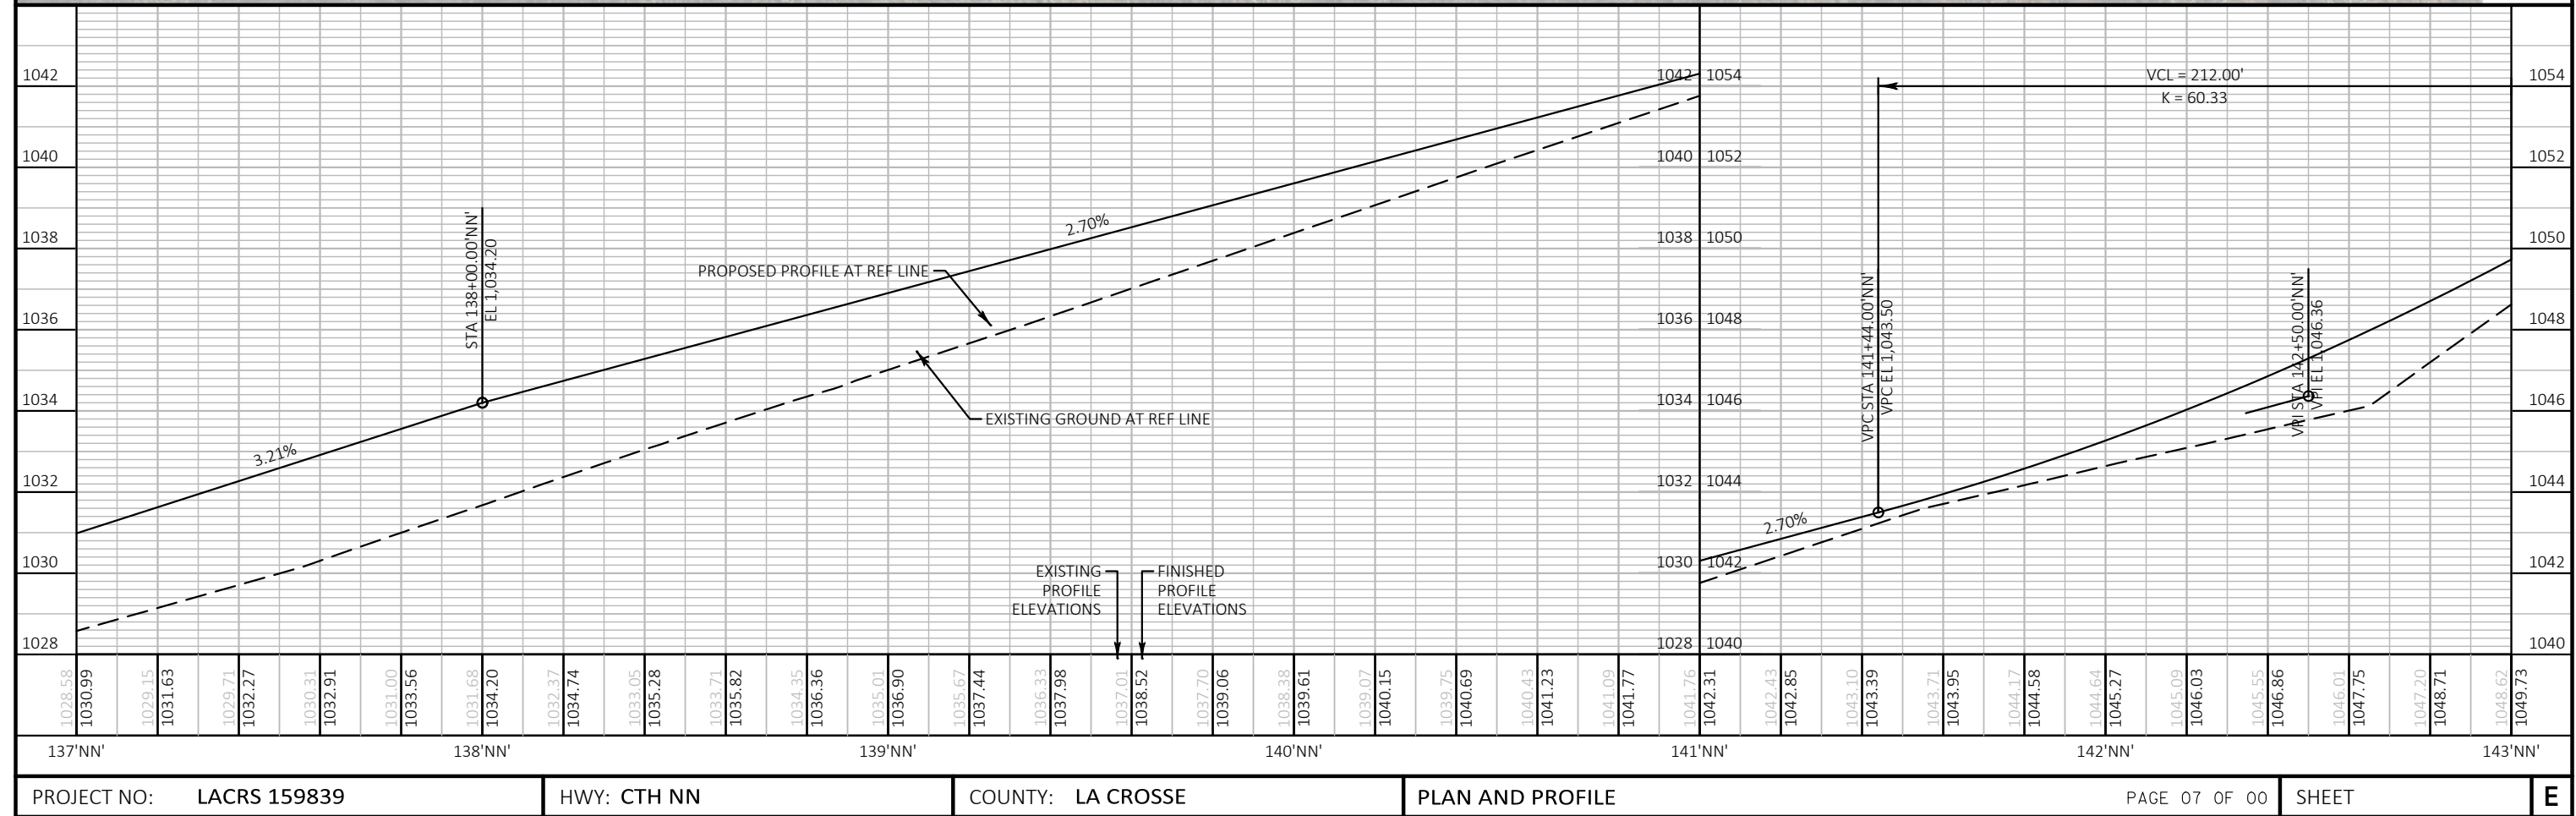




5

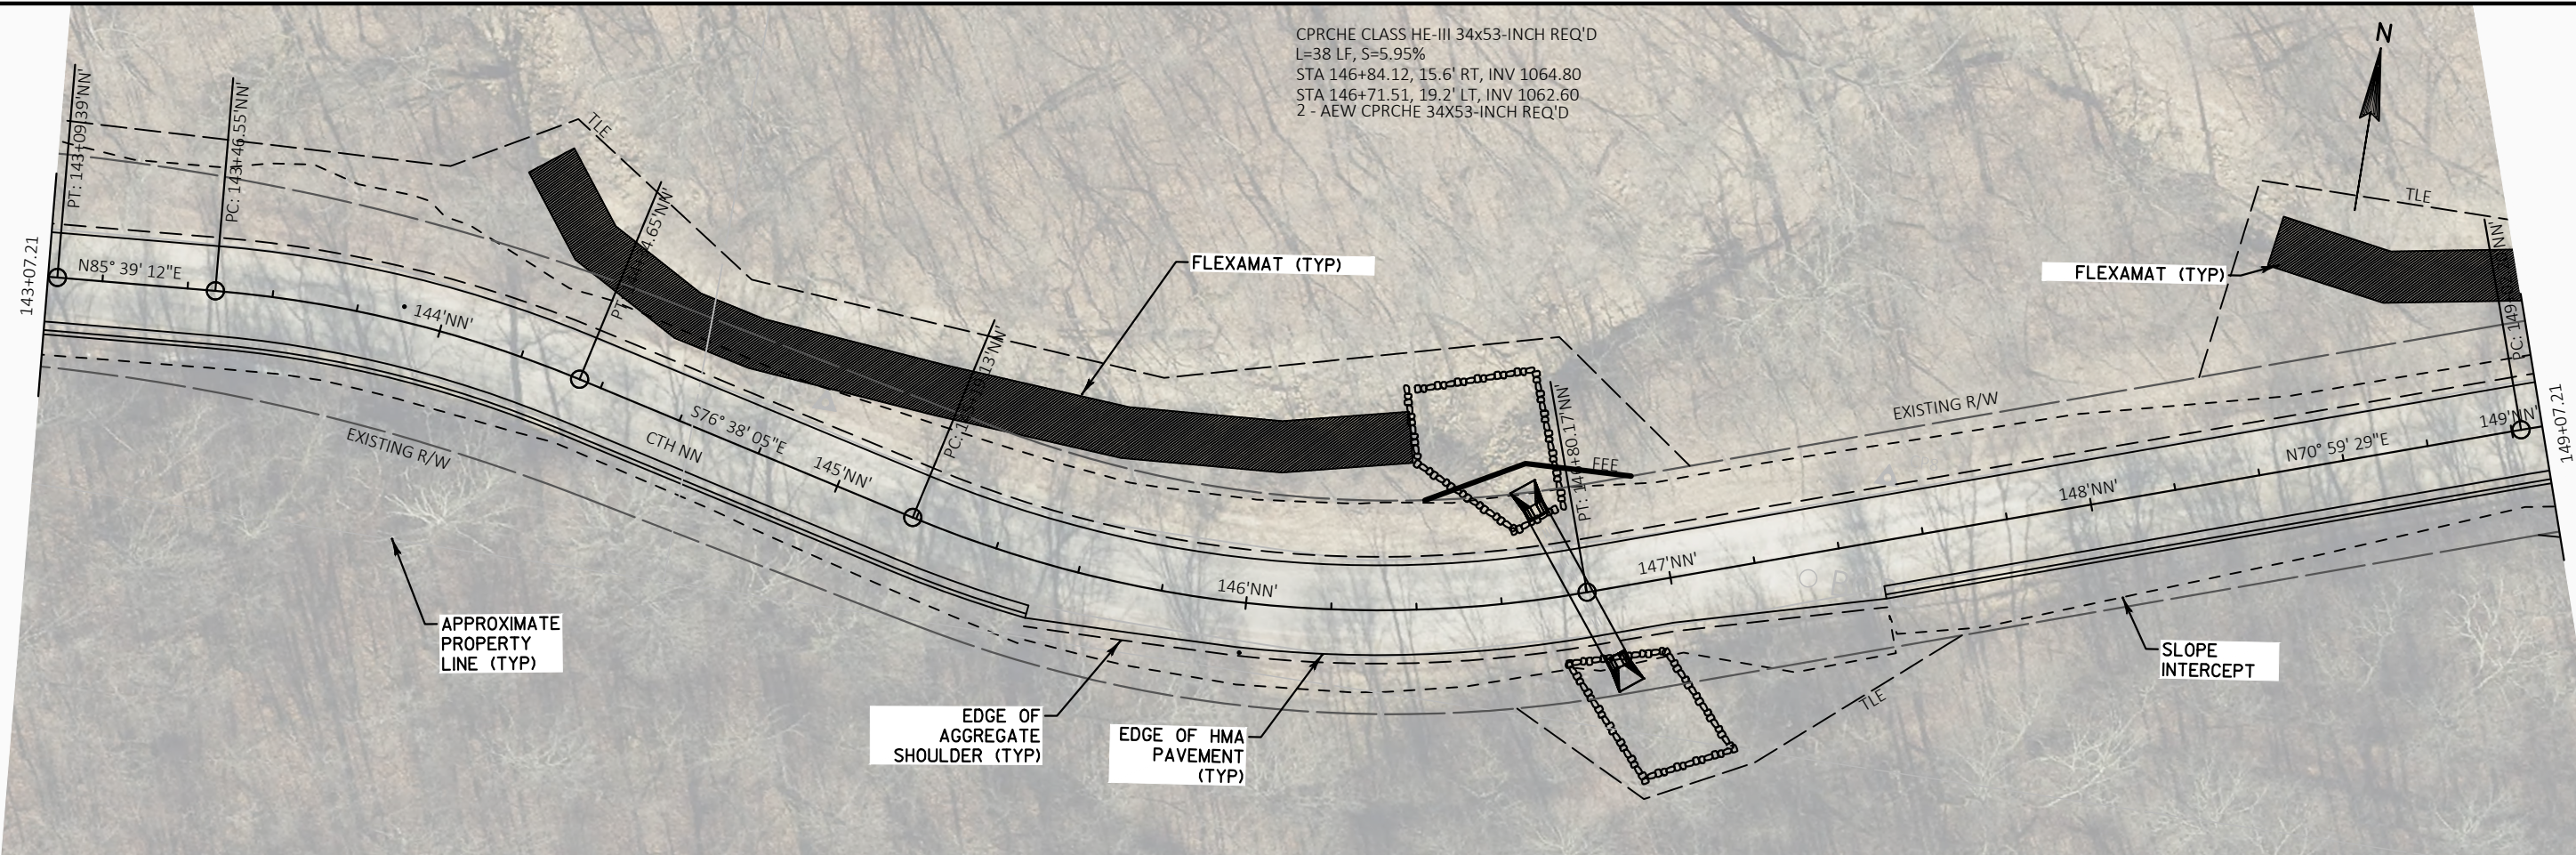



5


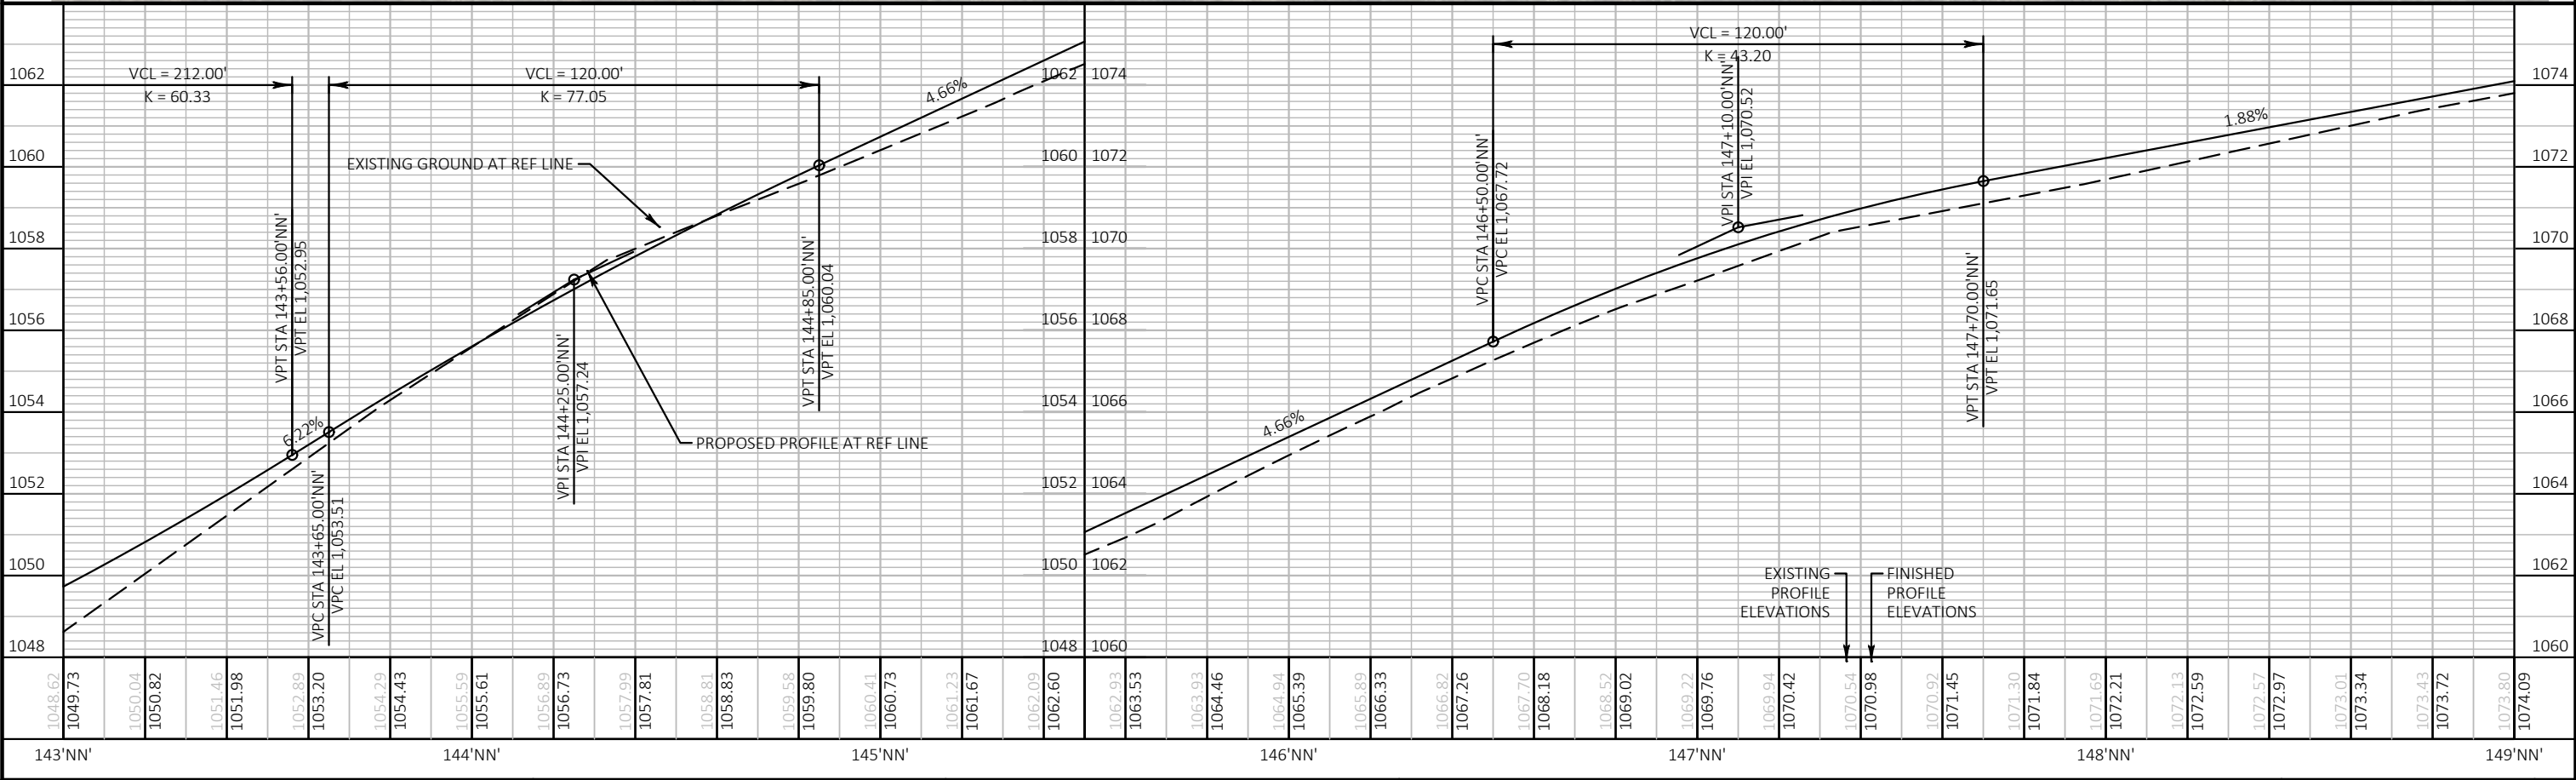


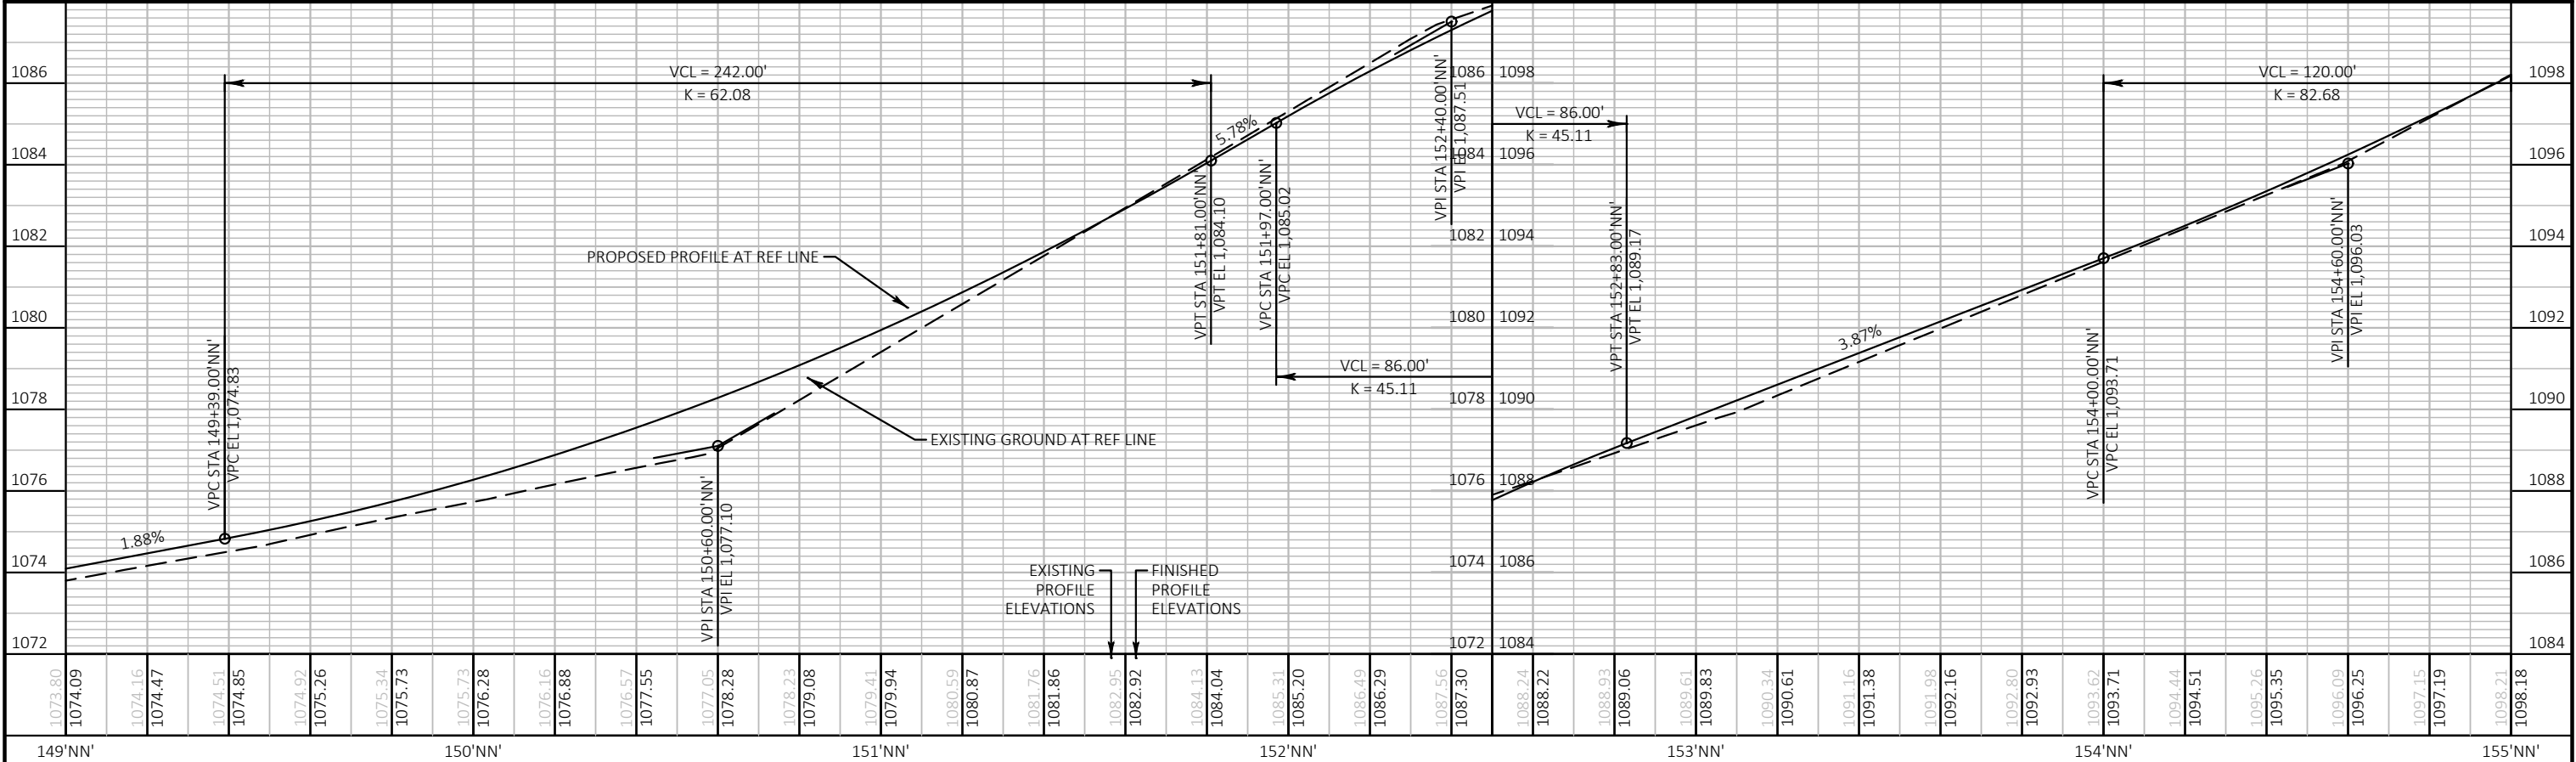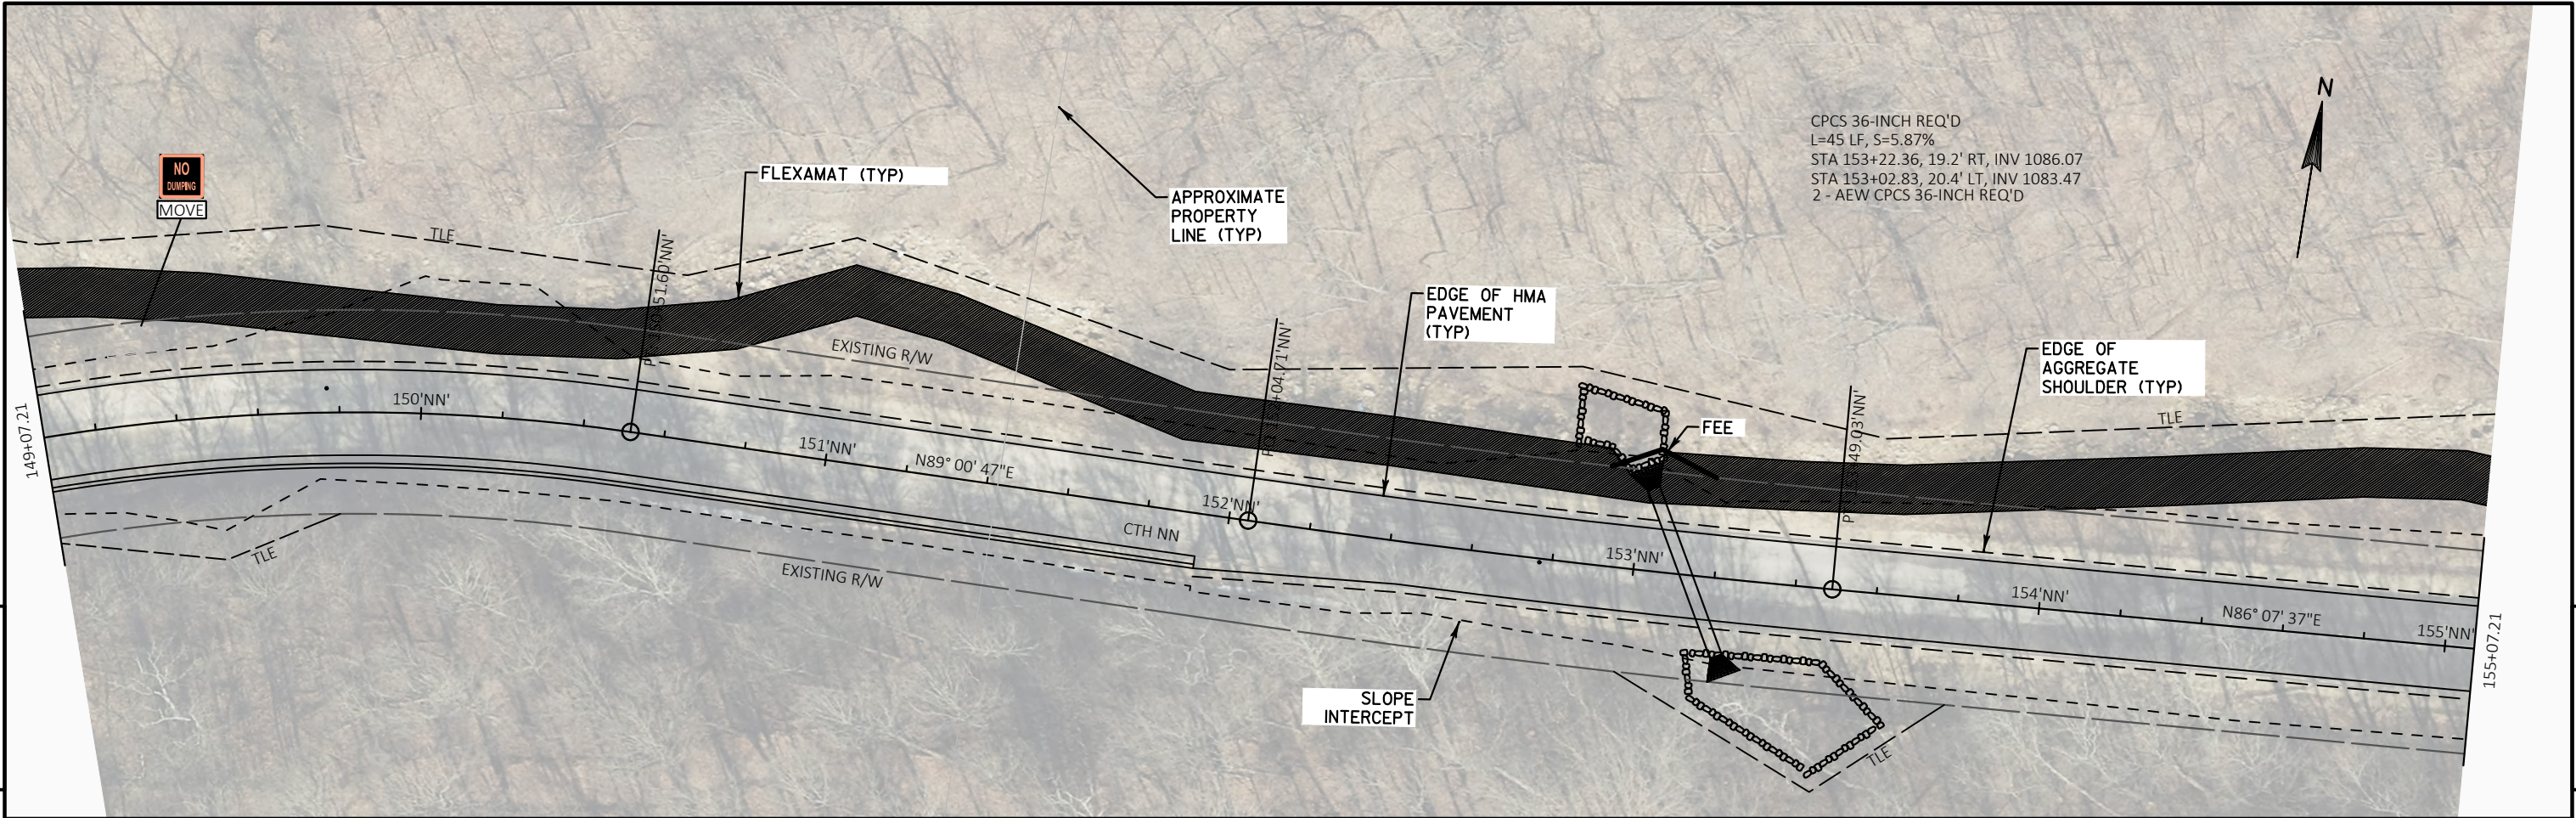

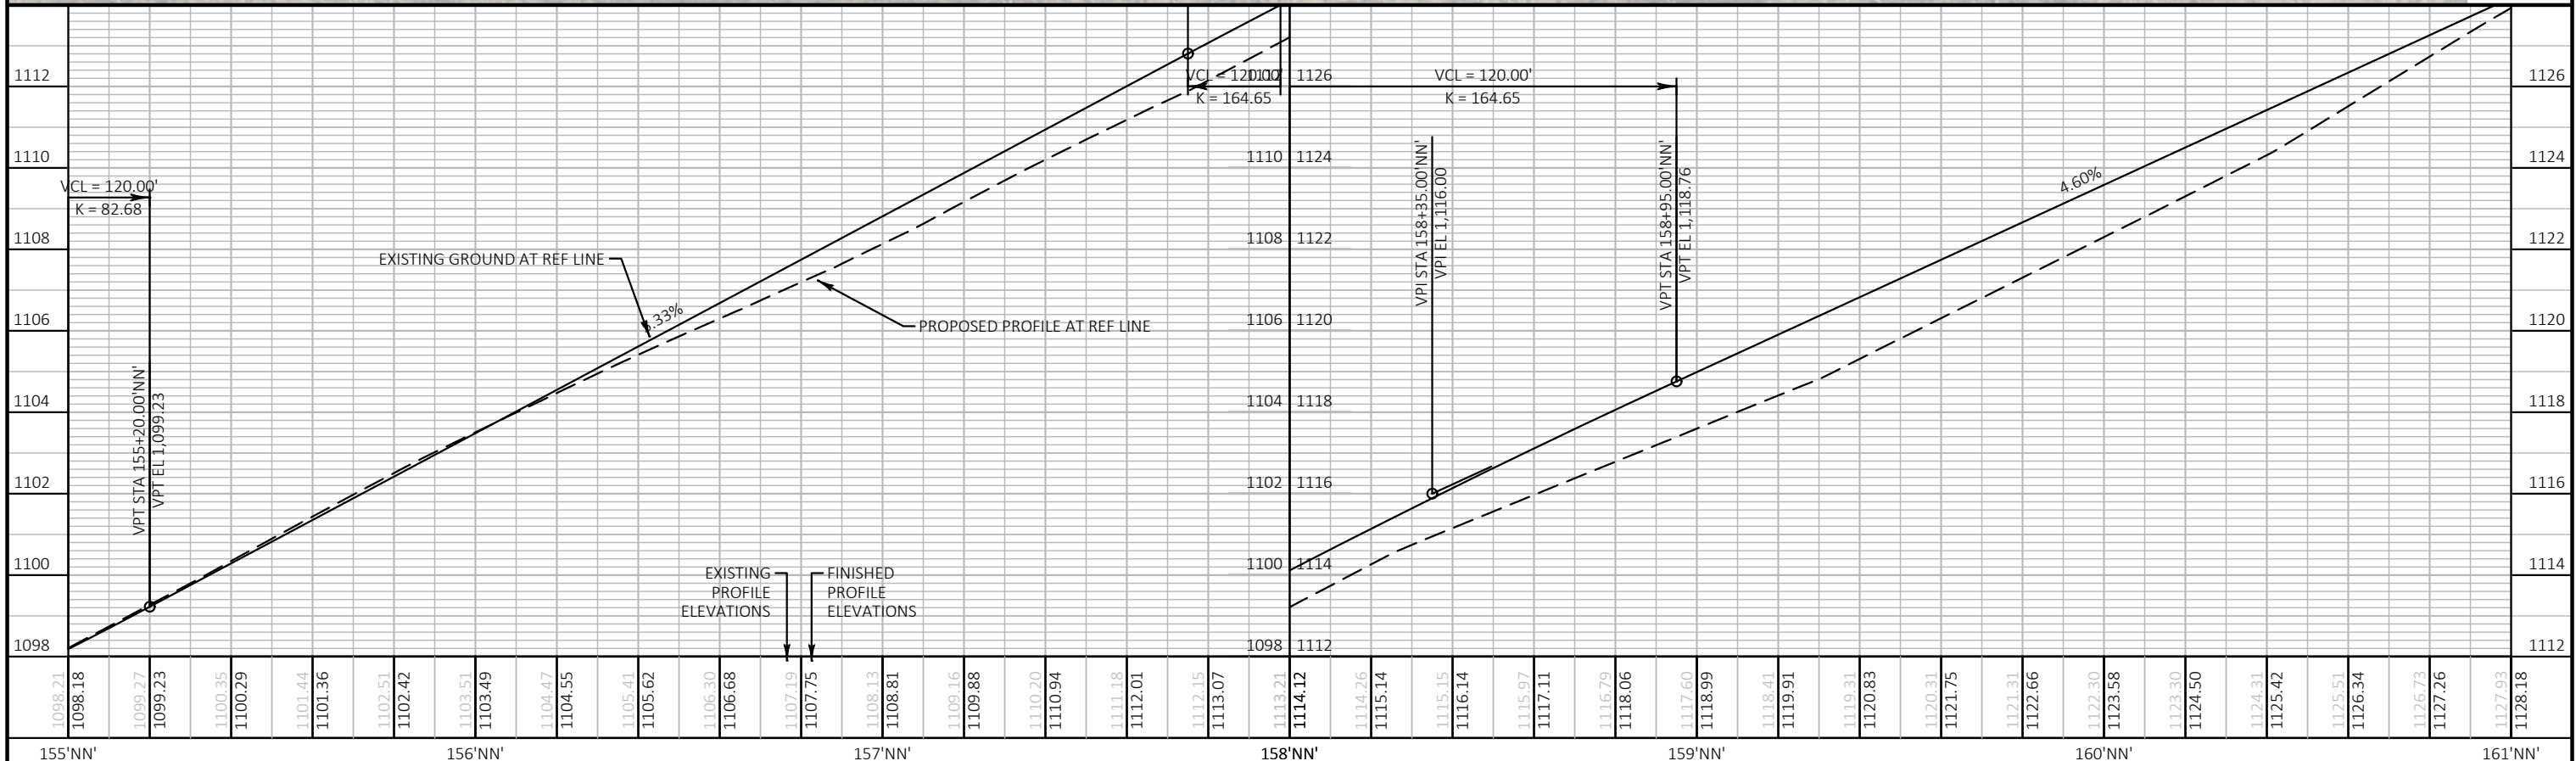
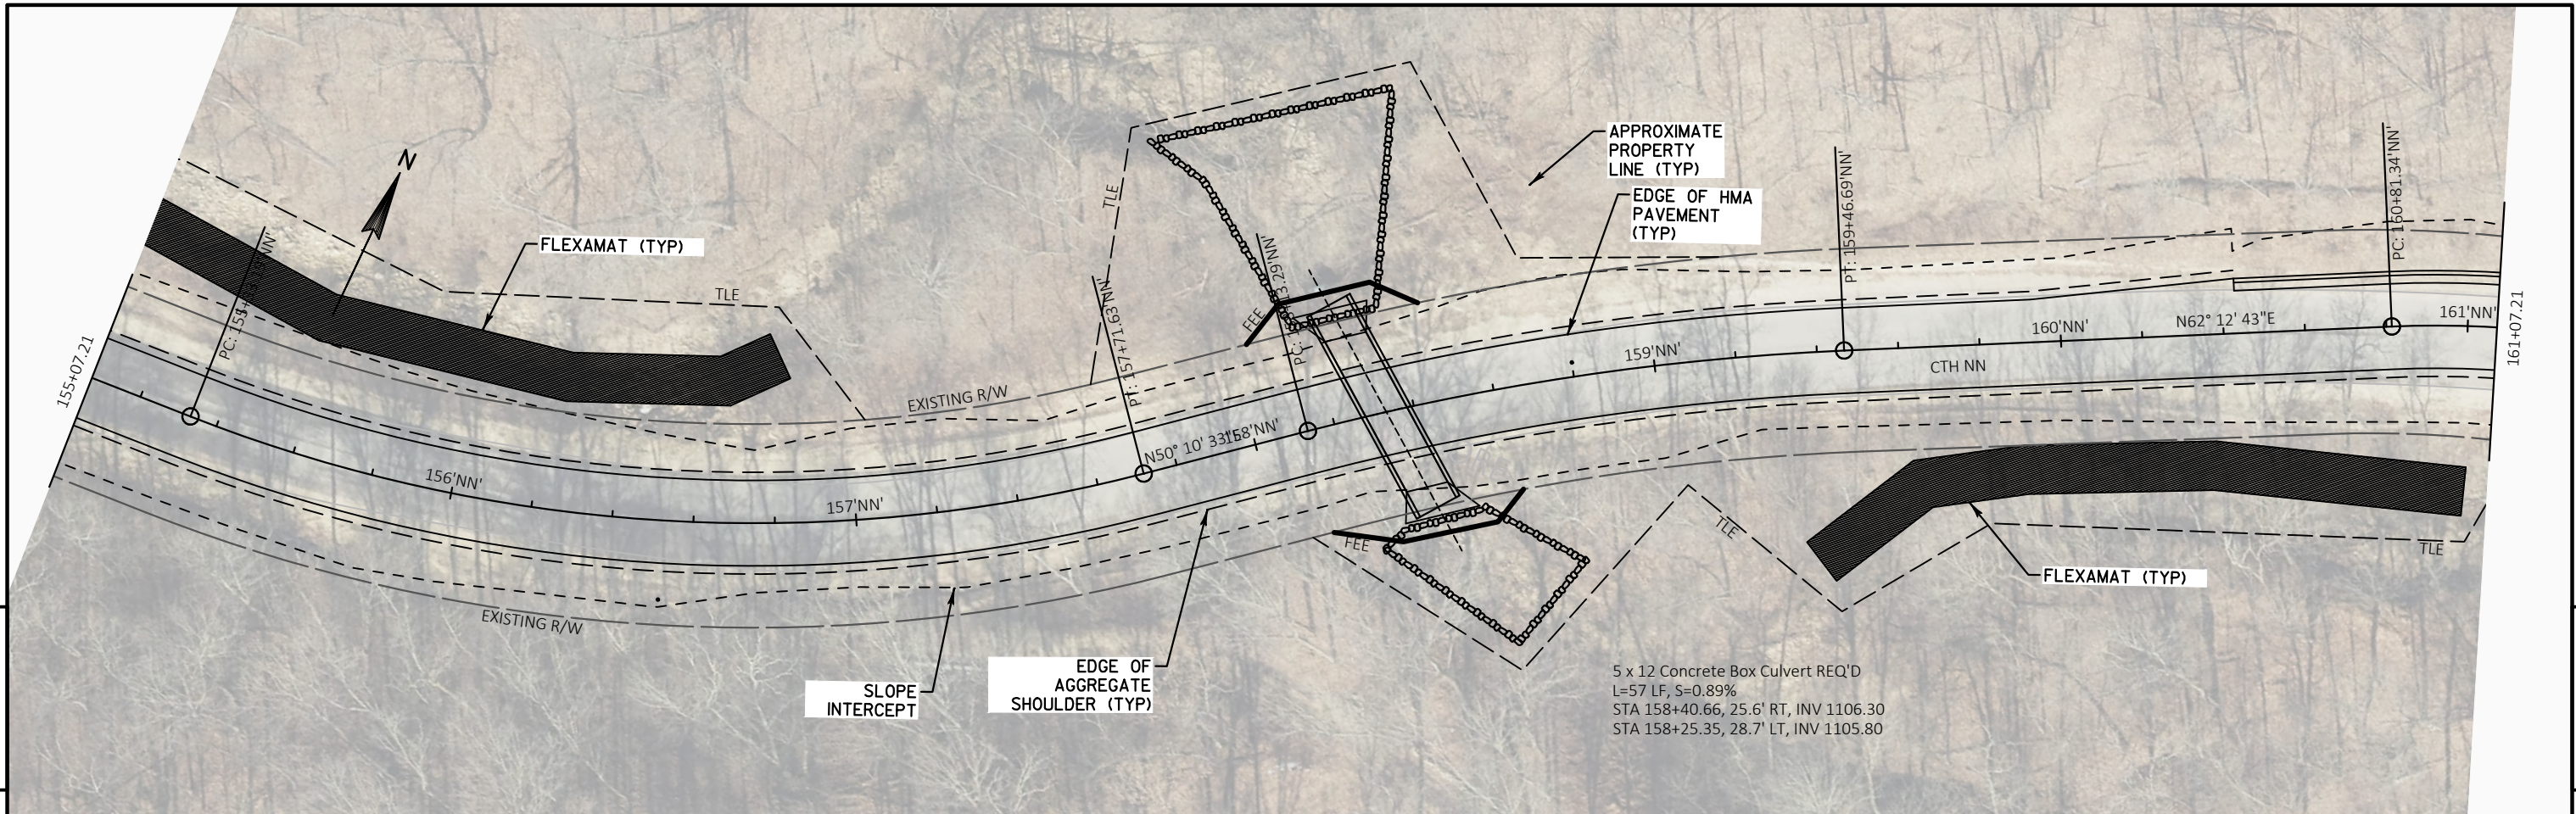




PROJECT NO:	LACRS 159839	HWY:	CTH NN	COUNTY:	LA CROSSE	PLAN AND PROFILE	PAGE 10 OF 00	SHEET	E
-------------	--------------	------	--------	---------	-----------	------------------	---------------	-------	---

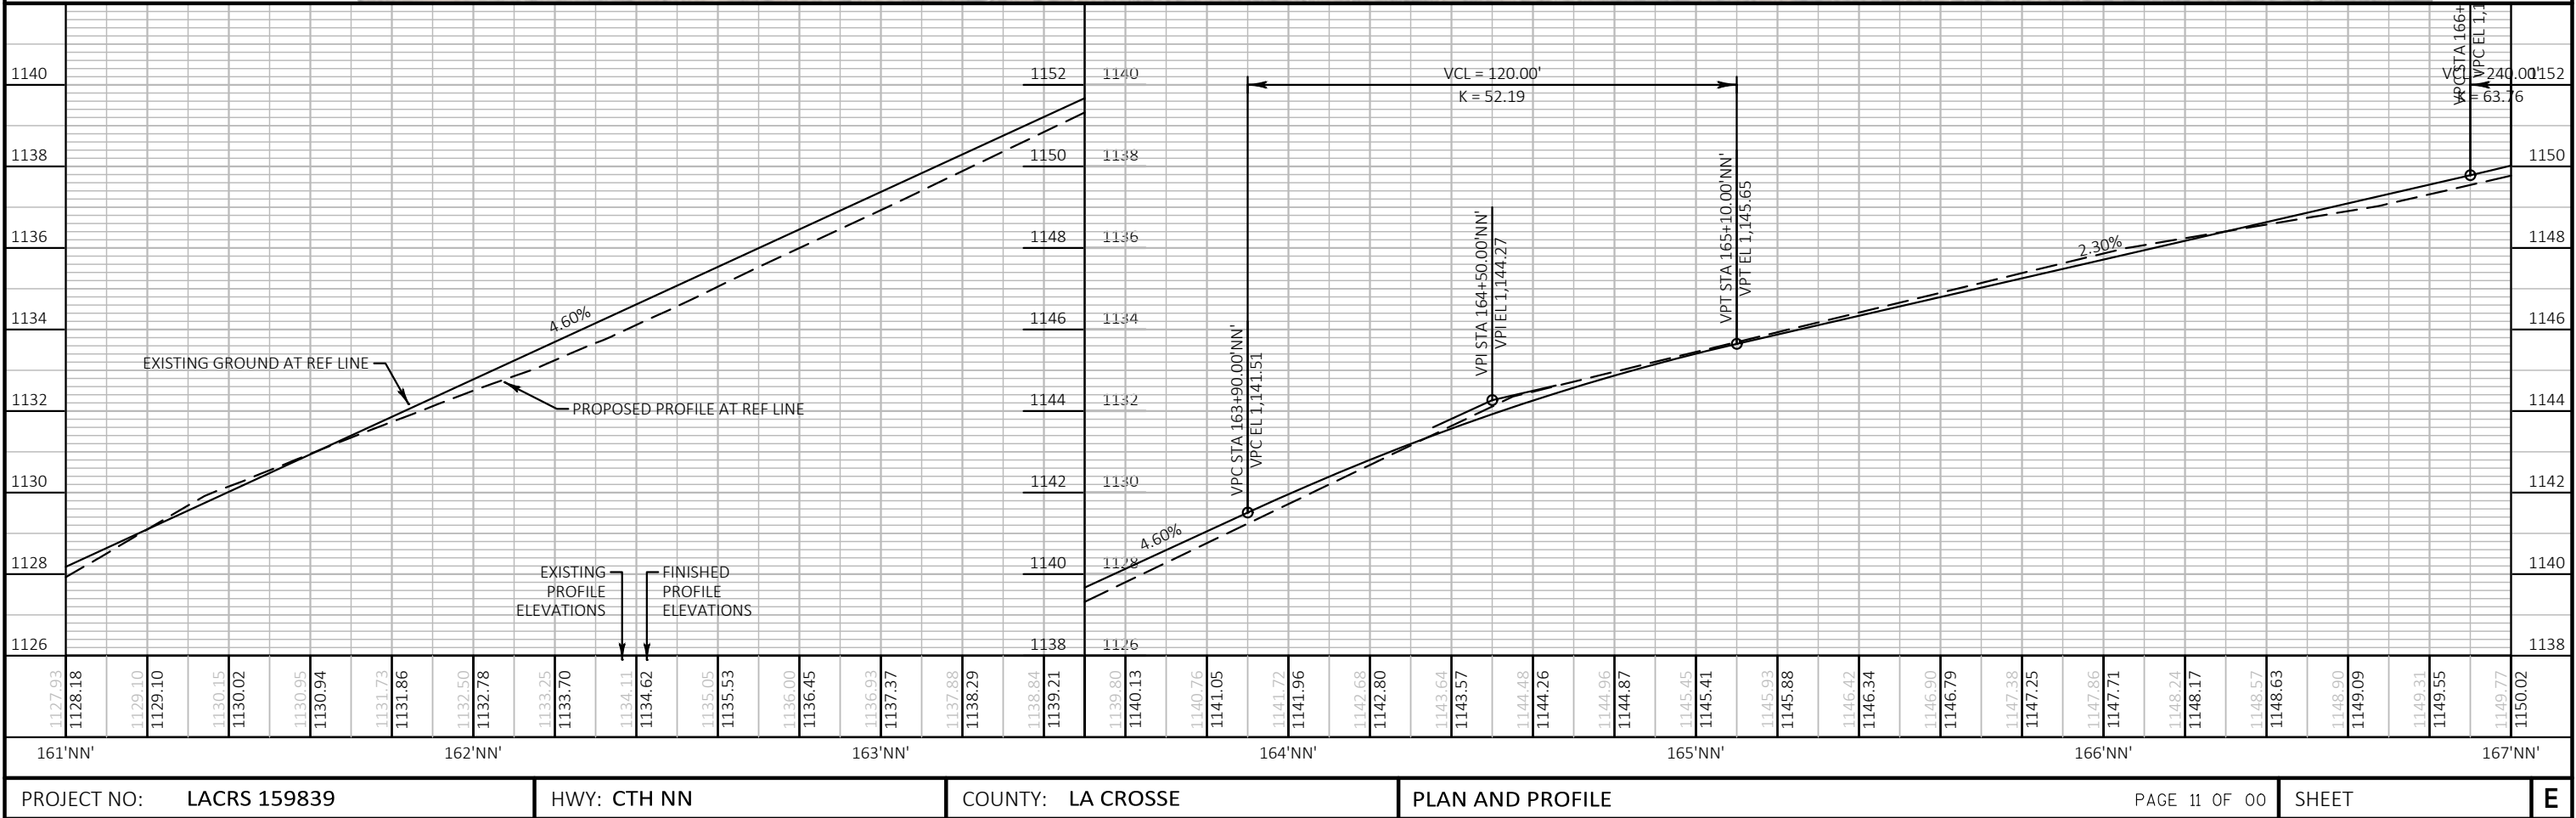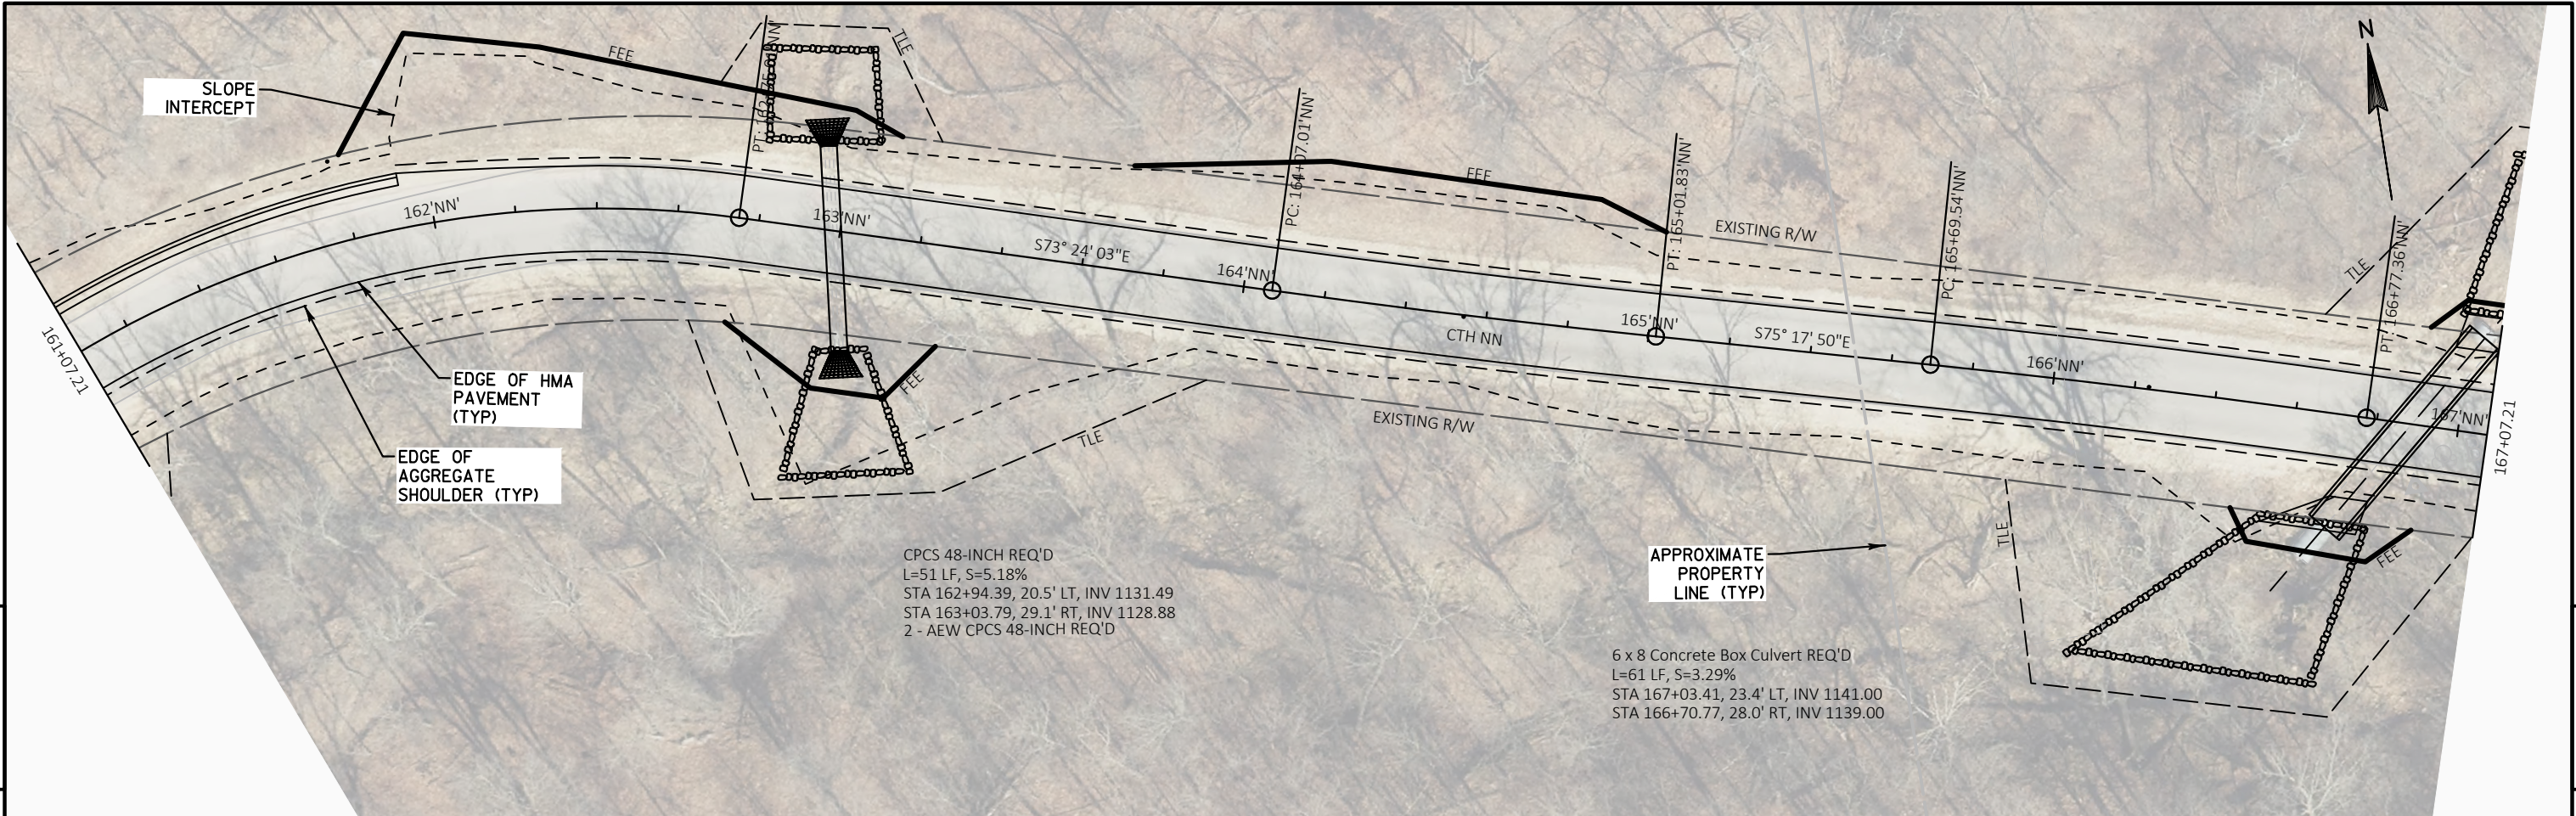

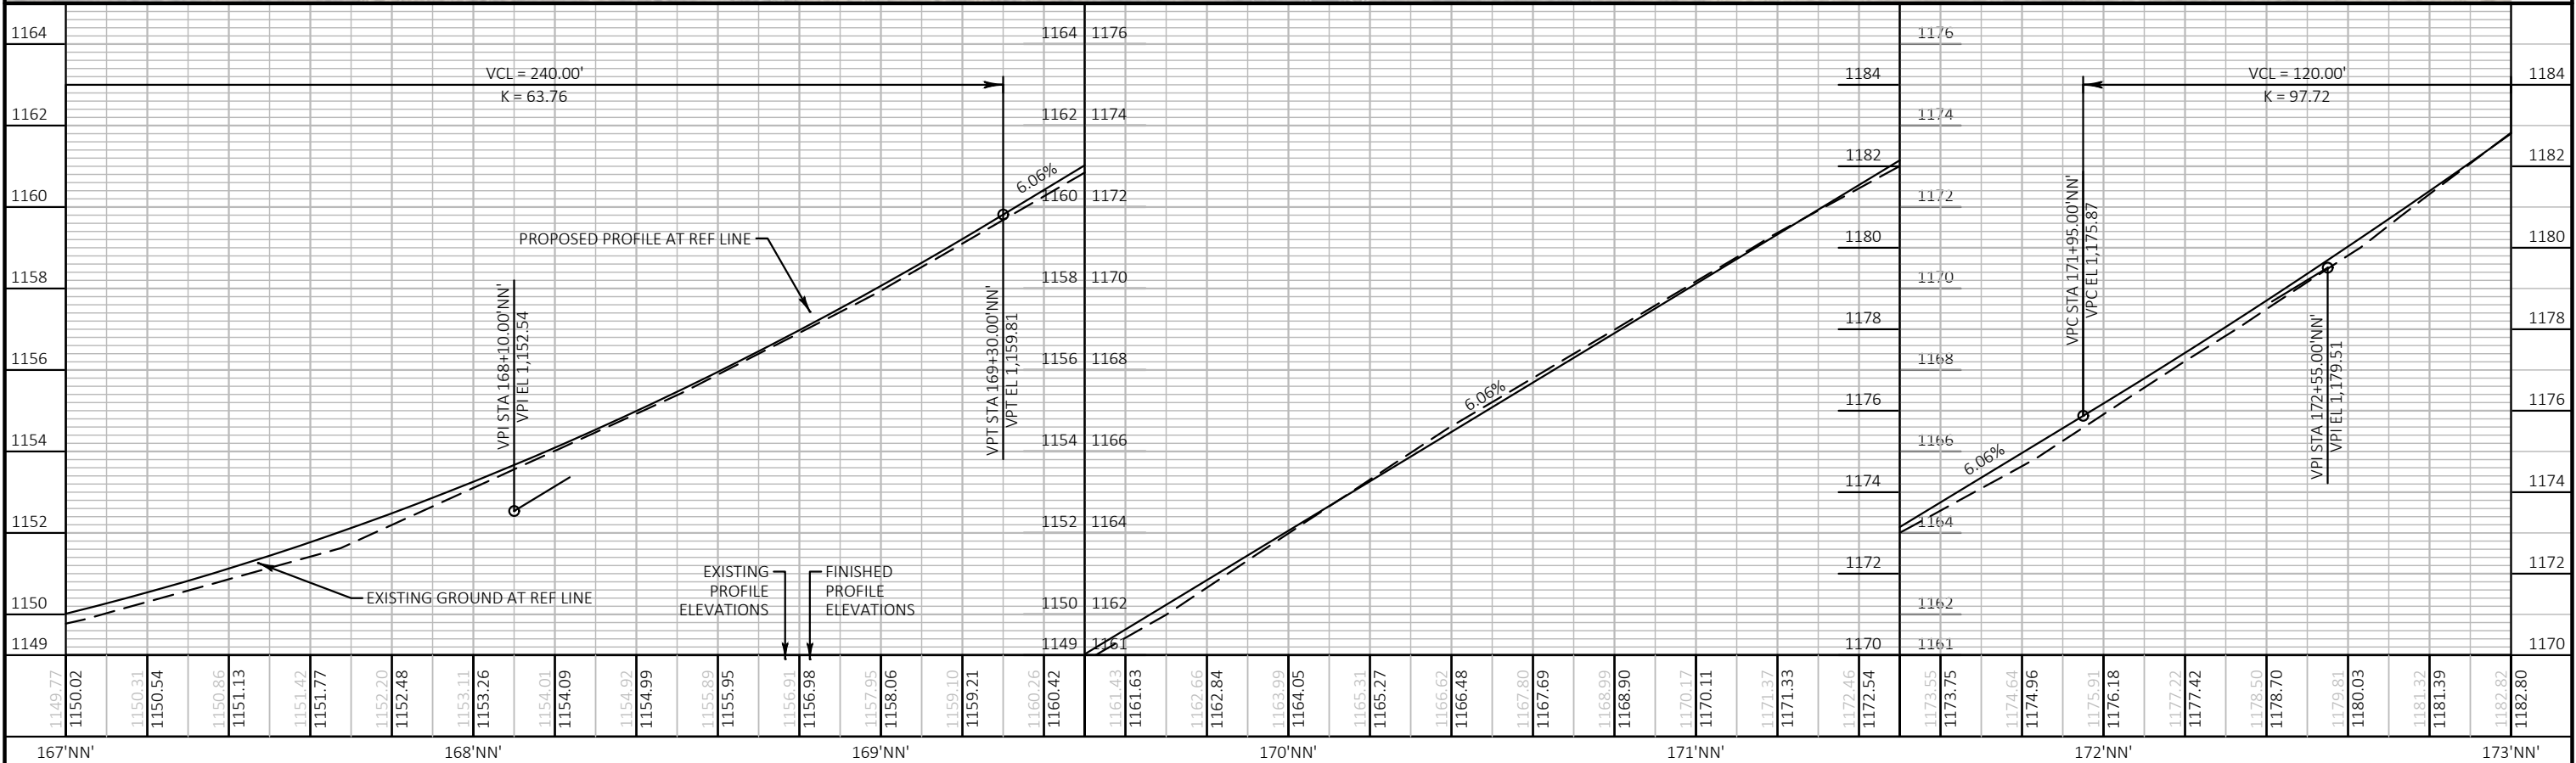
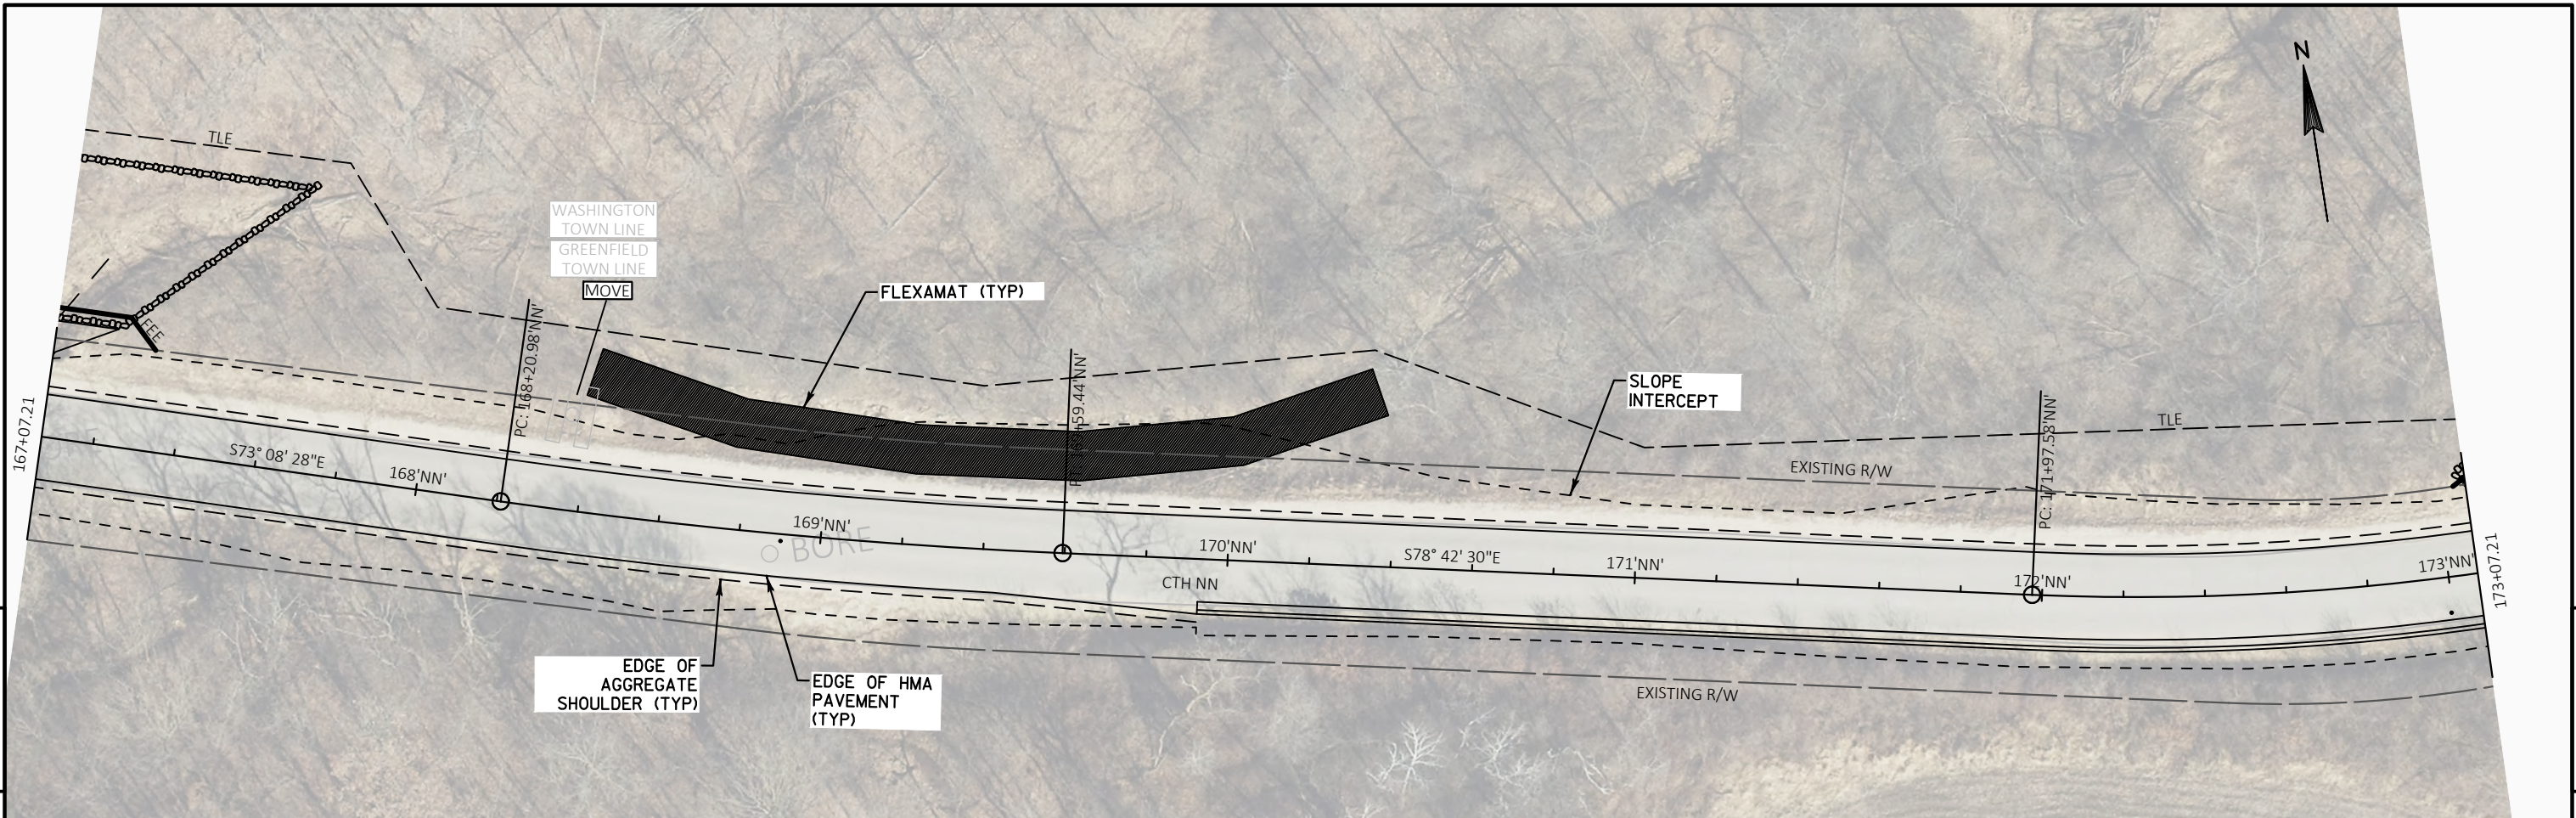


PROJECT NO:	LACRS 159839	HWY:	CTH NN	COUNTY:	LA CROSSE	PLAN AND PROFILE	PAGE 12 OF 00	SHEET	E
-------------	--------------	------	--------	---------	-----------	------------------	---------------	-------	---

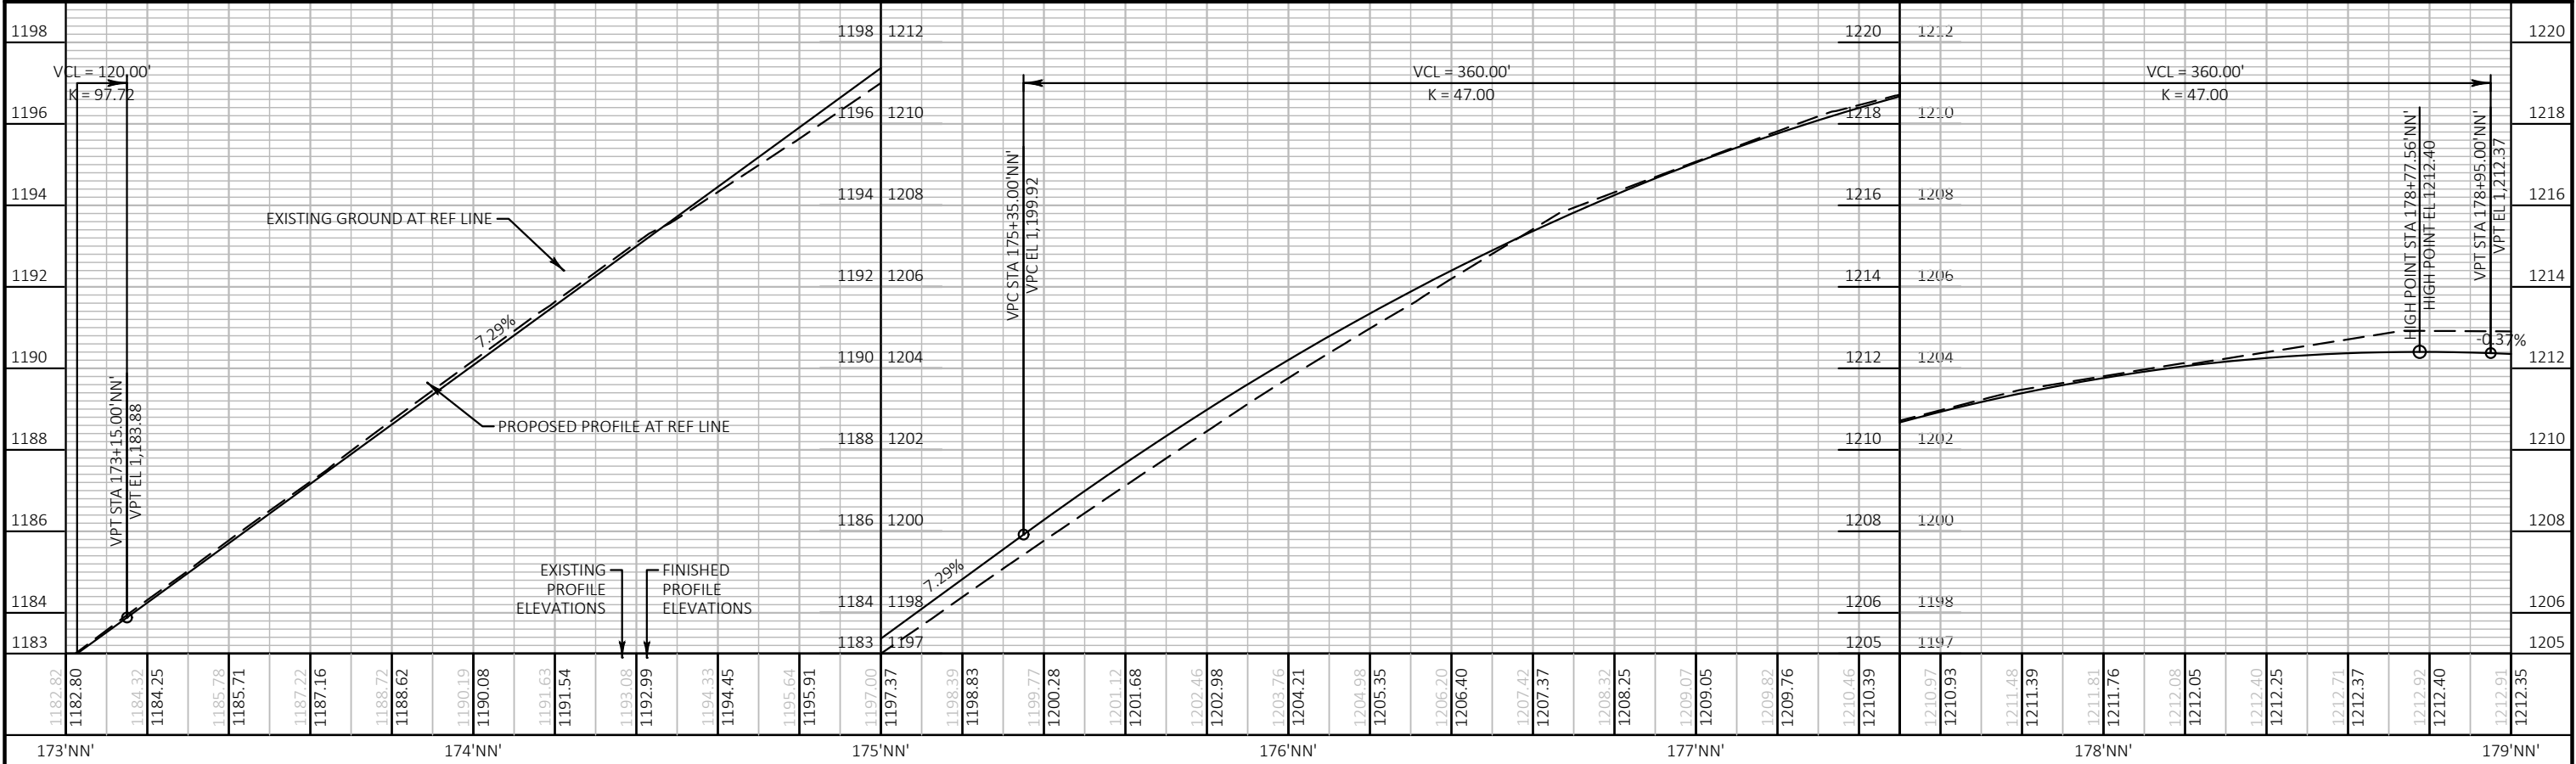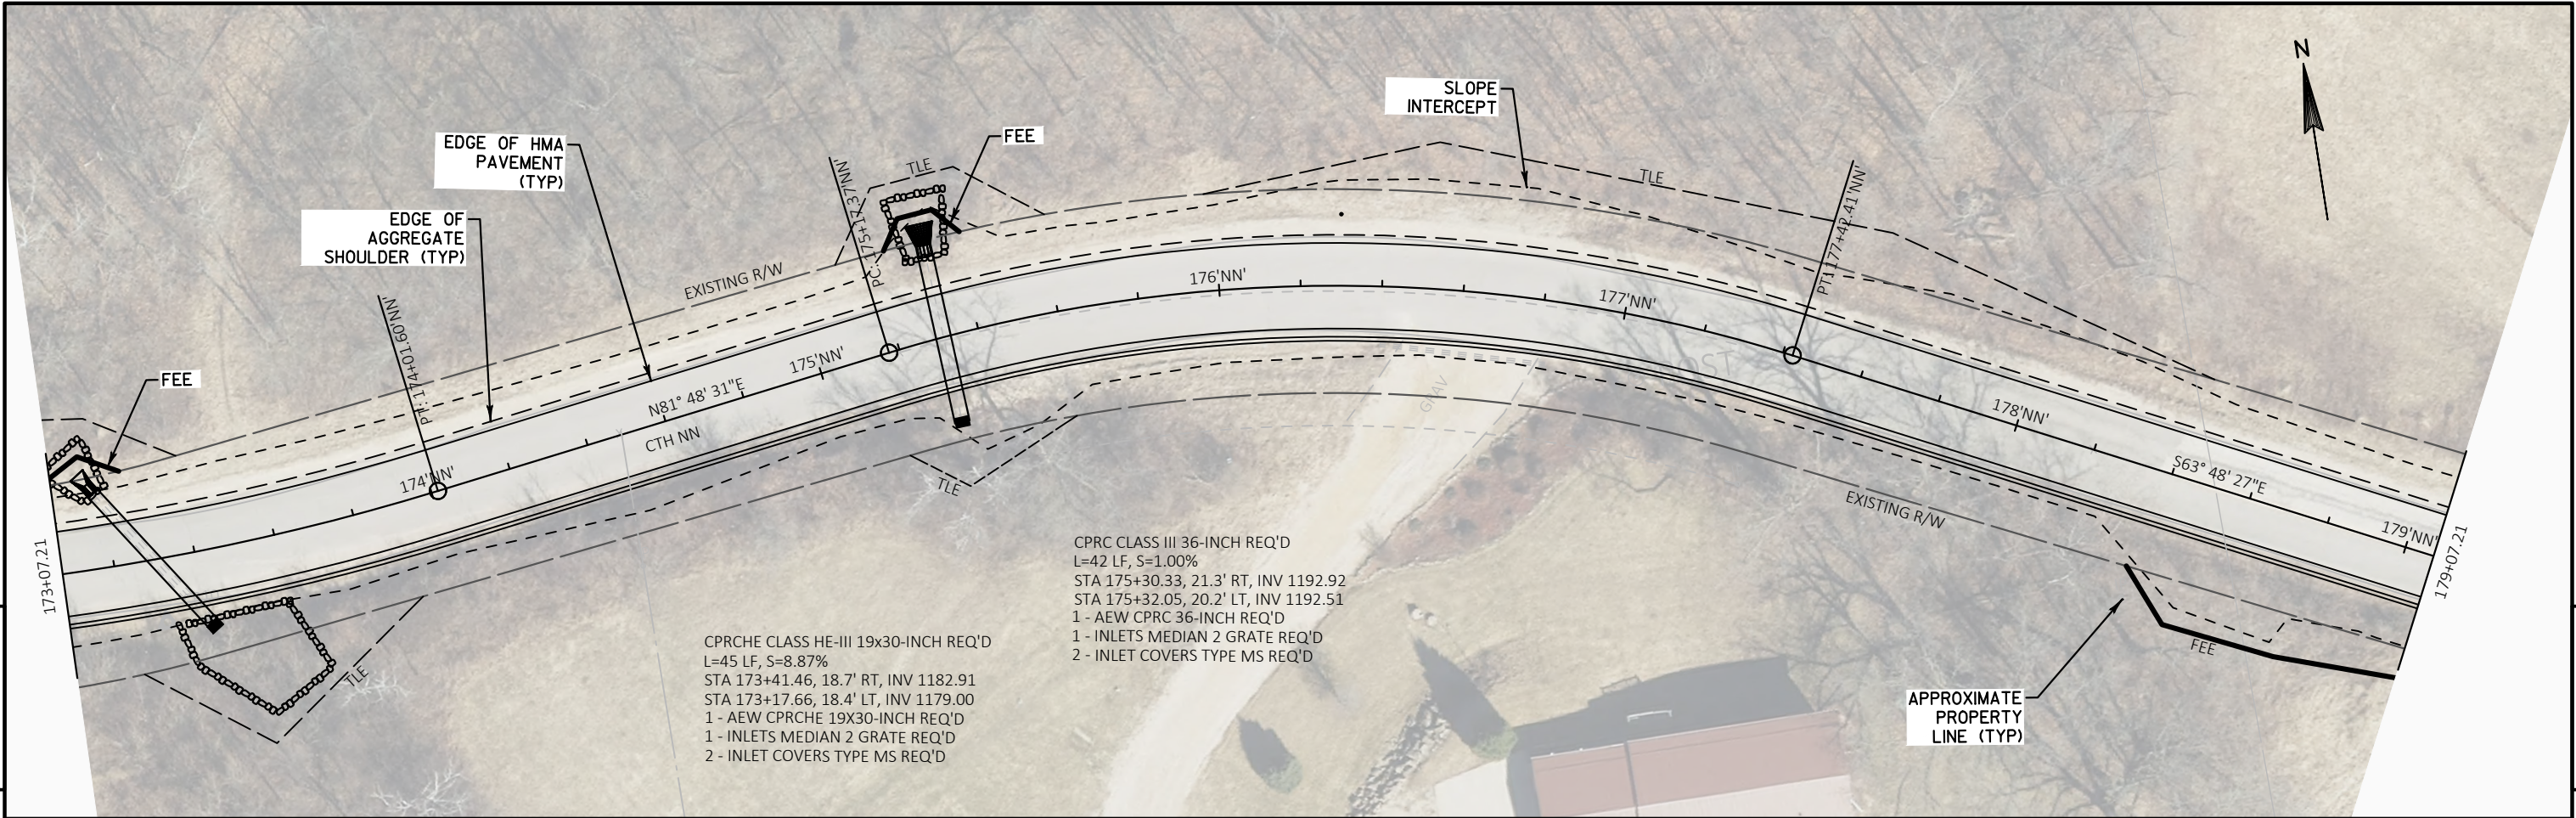

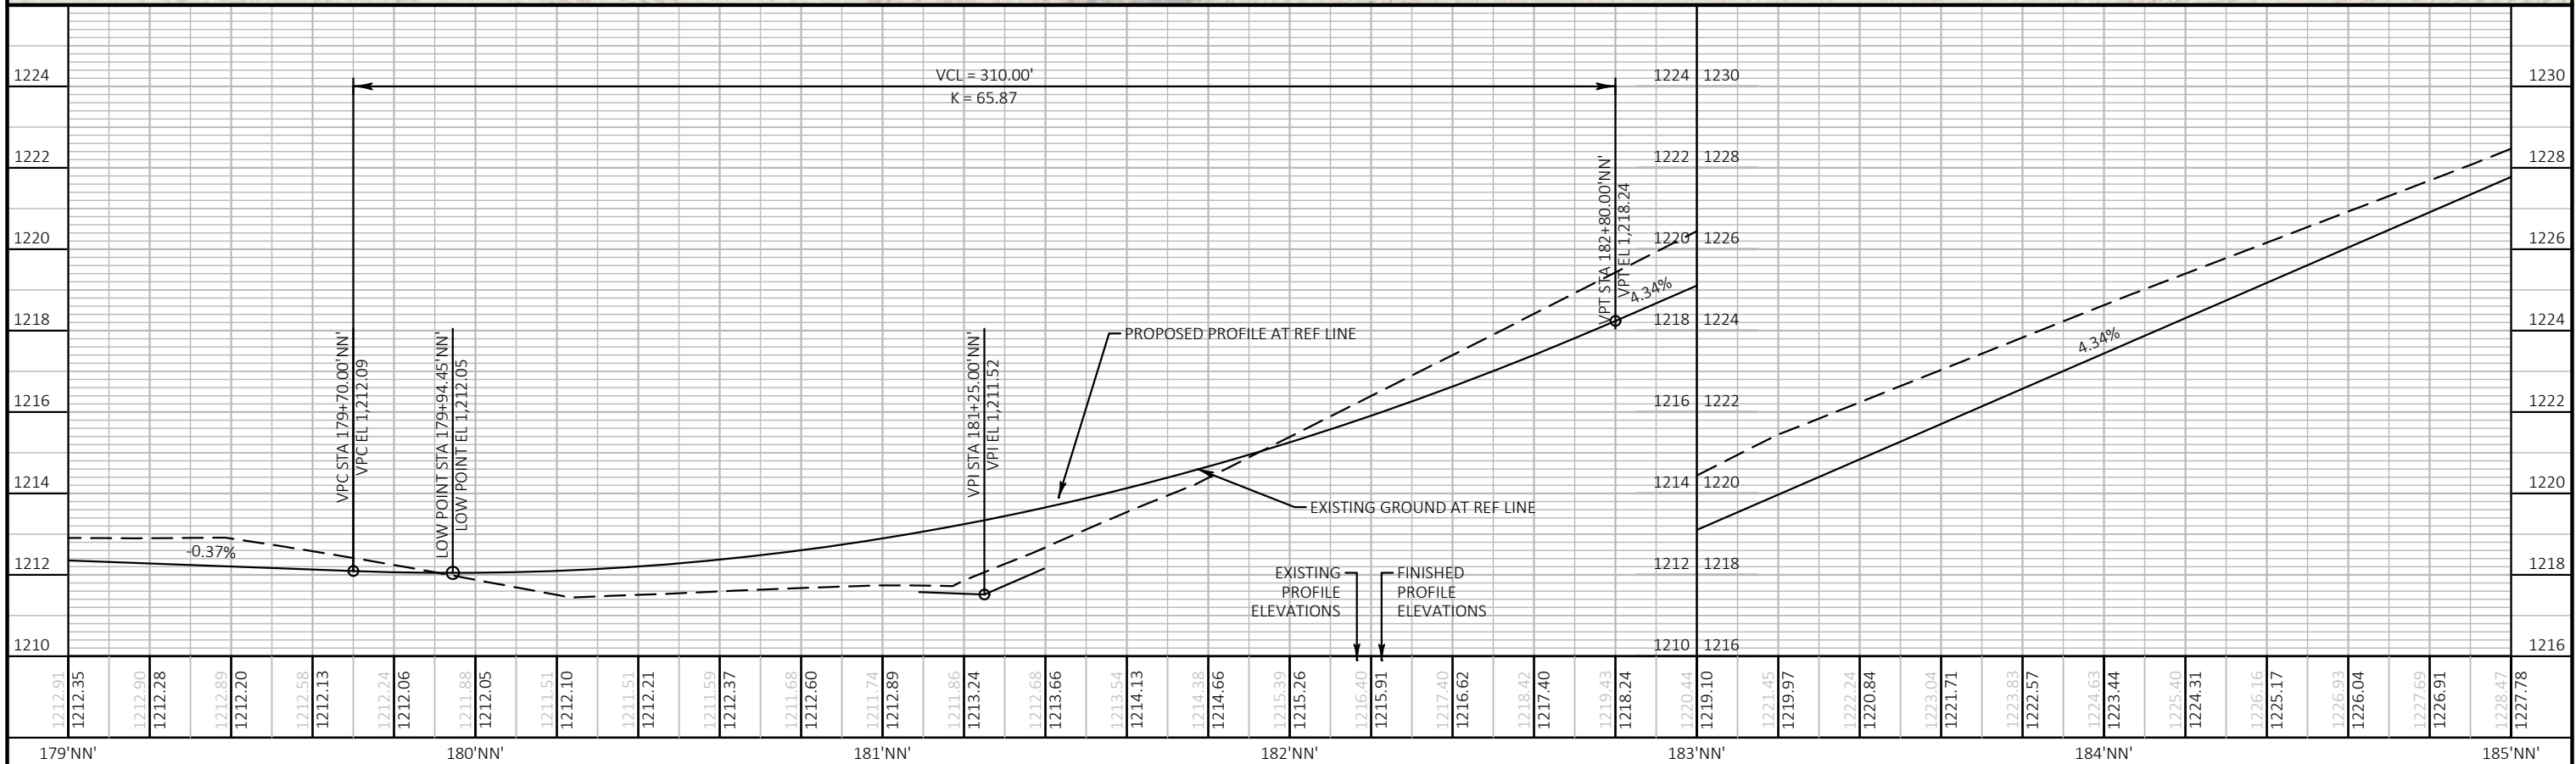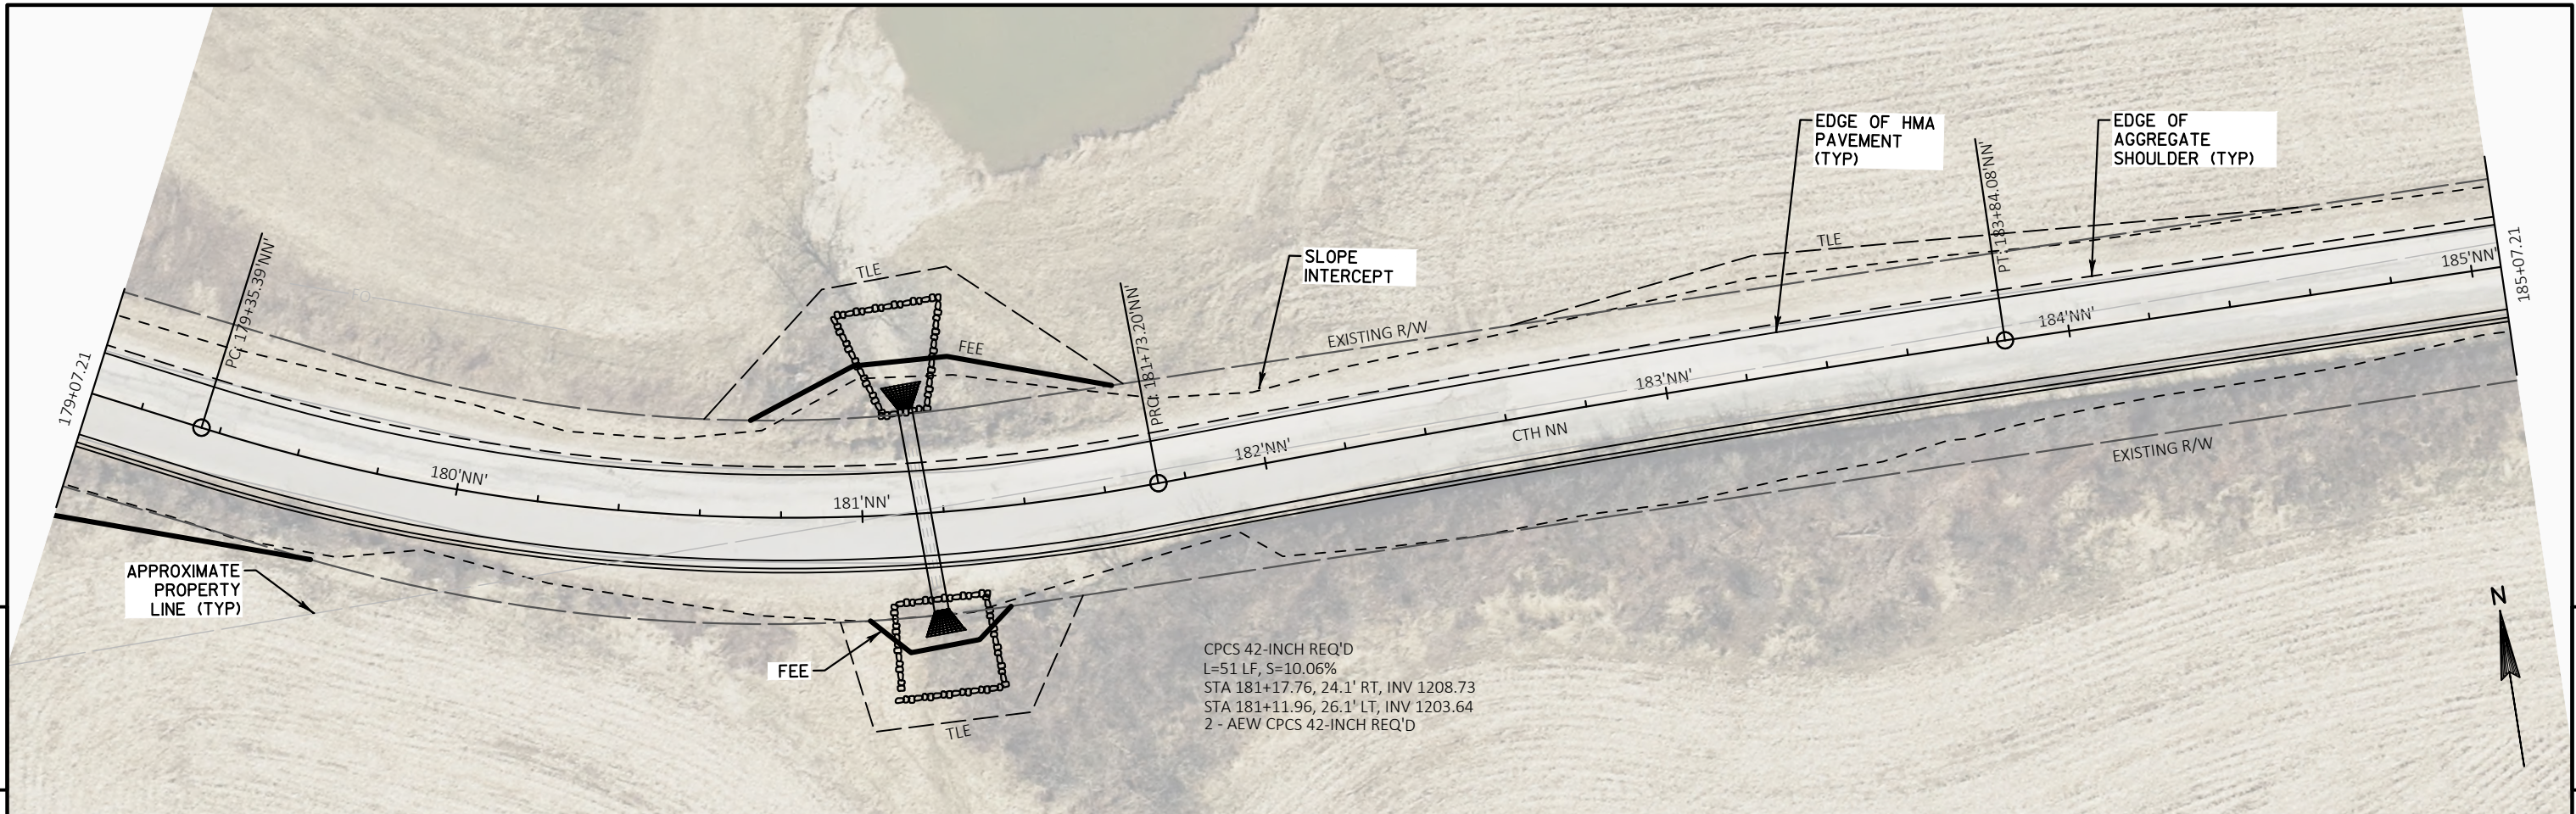


PROJECT NO:	LACRS 159839	HWY:	CTH NN	COUNTY:	LA CROSSE	PLAN AND PROFILE	PAGE 14 OF 00	SHEET	E
-------------	--------------	------	--------	---------	-----------	------------------	---------------	-------	---

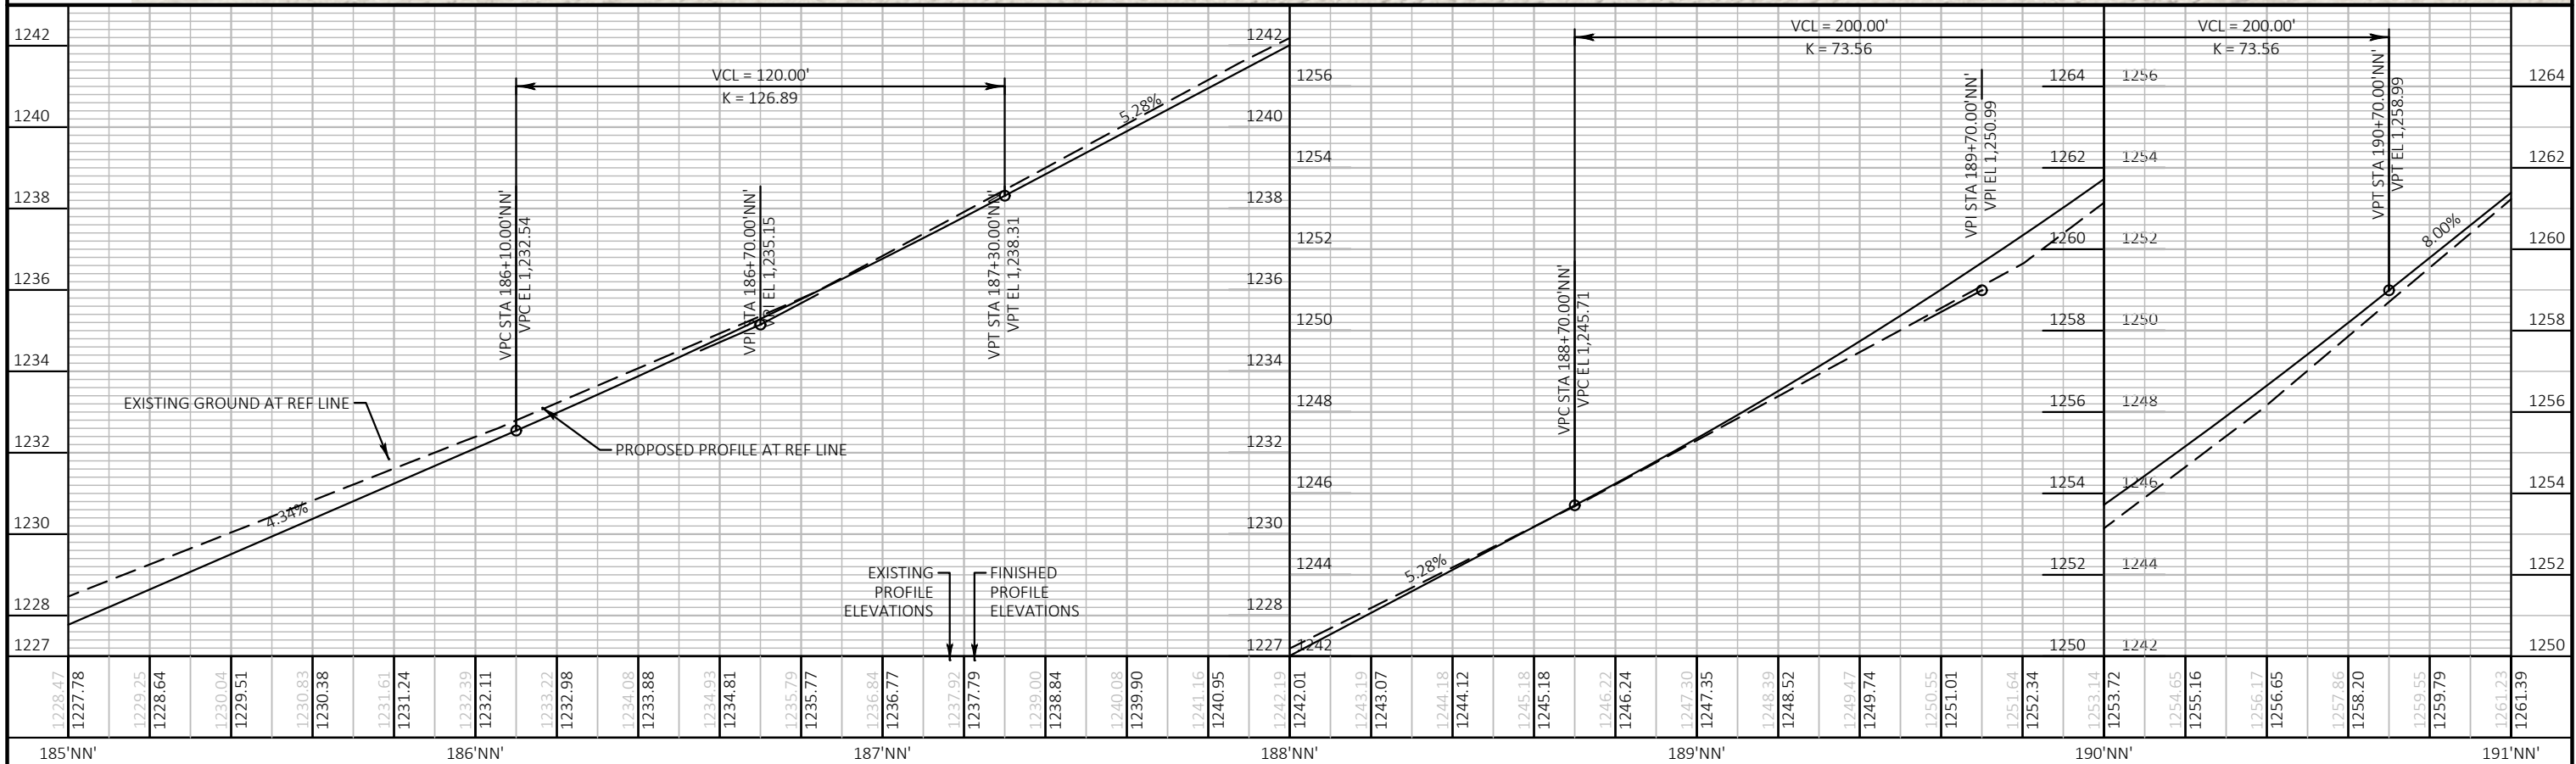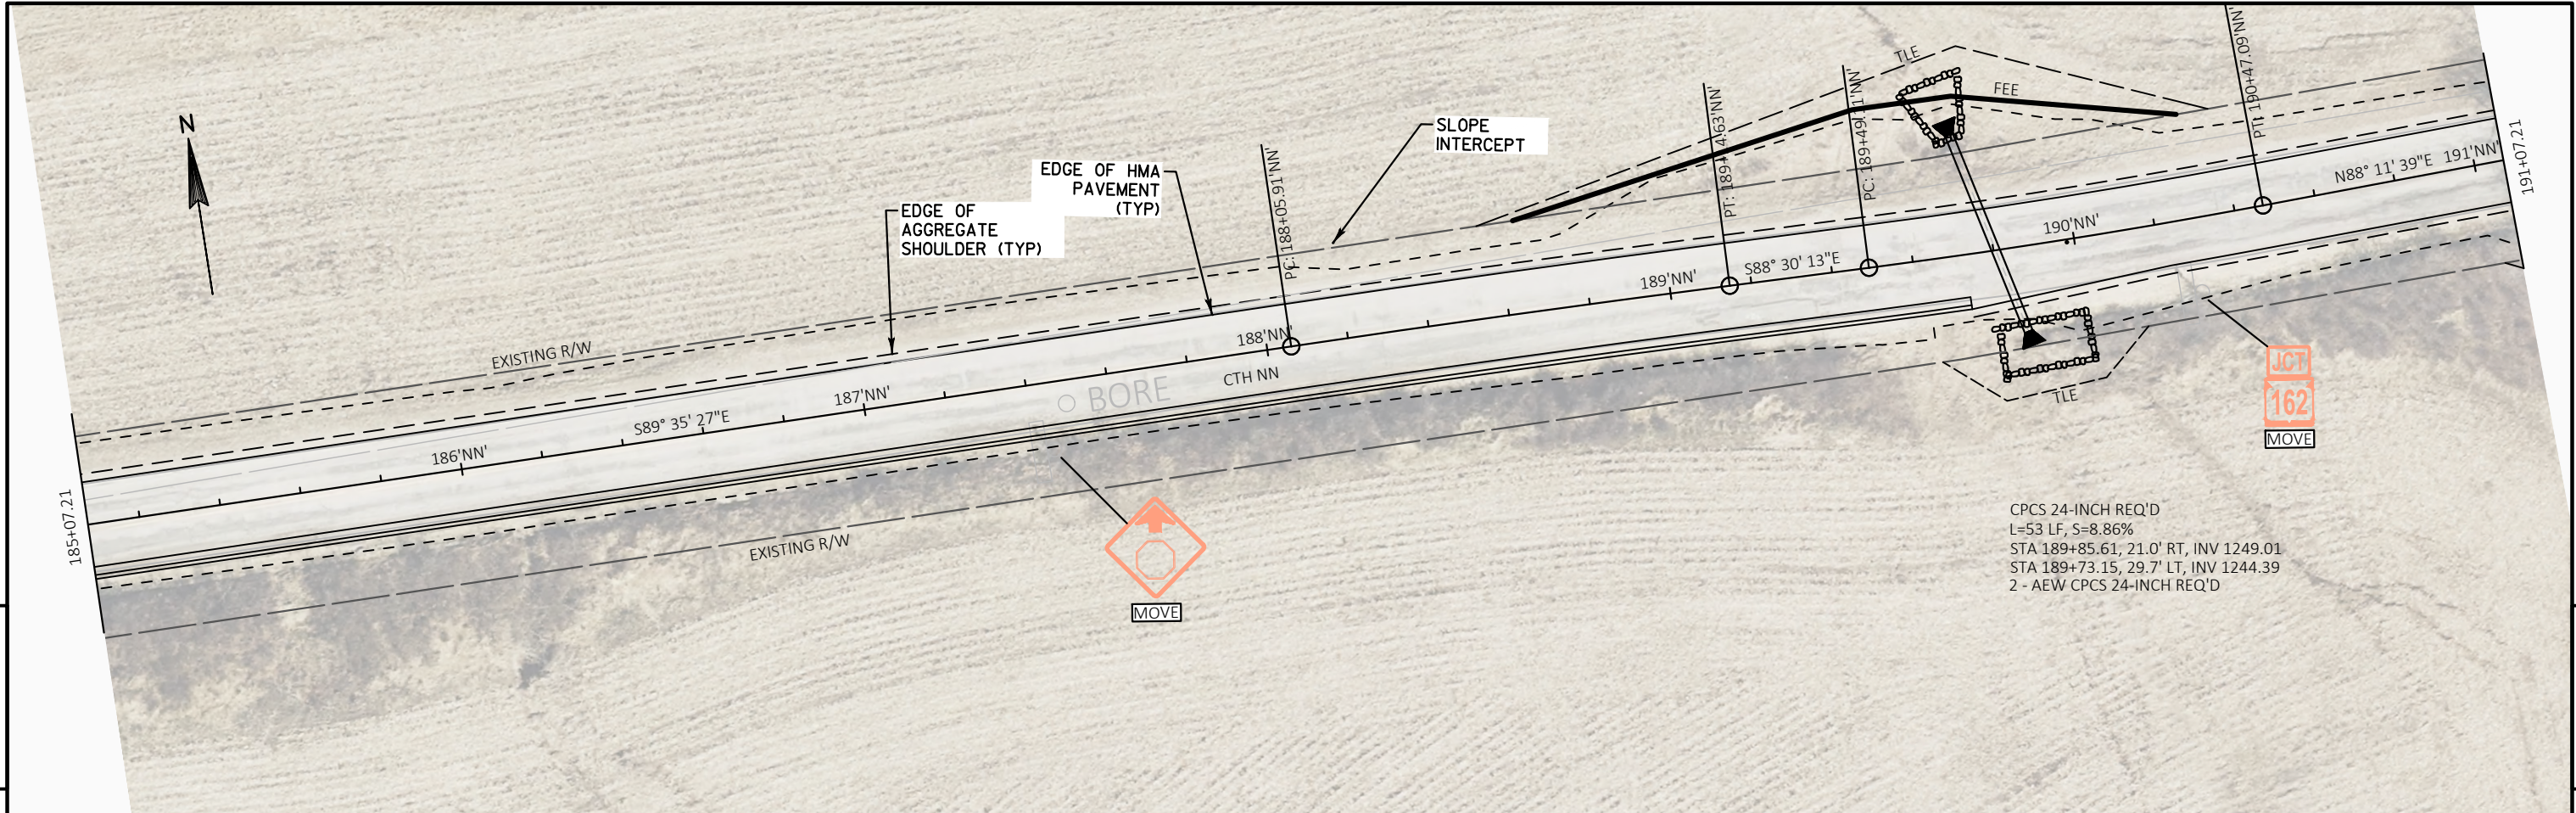


PROJECT NO:	LACRS 159839	HWY:	CTH NN	COUNTY:	LA CROSSE	PLAN AND PROFILE	PAGE 15 OF 00	SHEET	E
-------------	--------------	------	--------	---------	-----------	------------------	---------------	-------	---

5

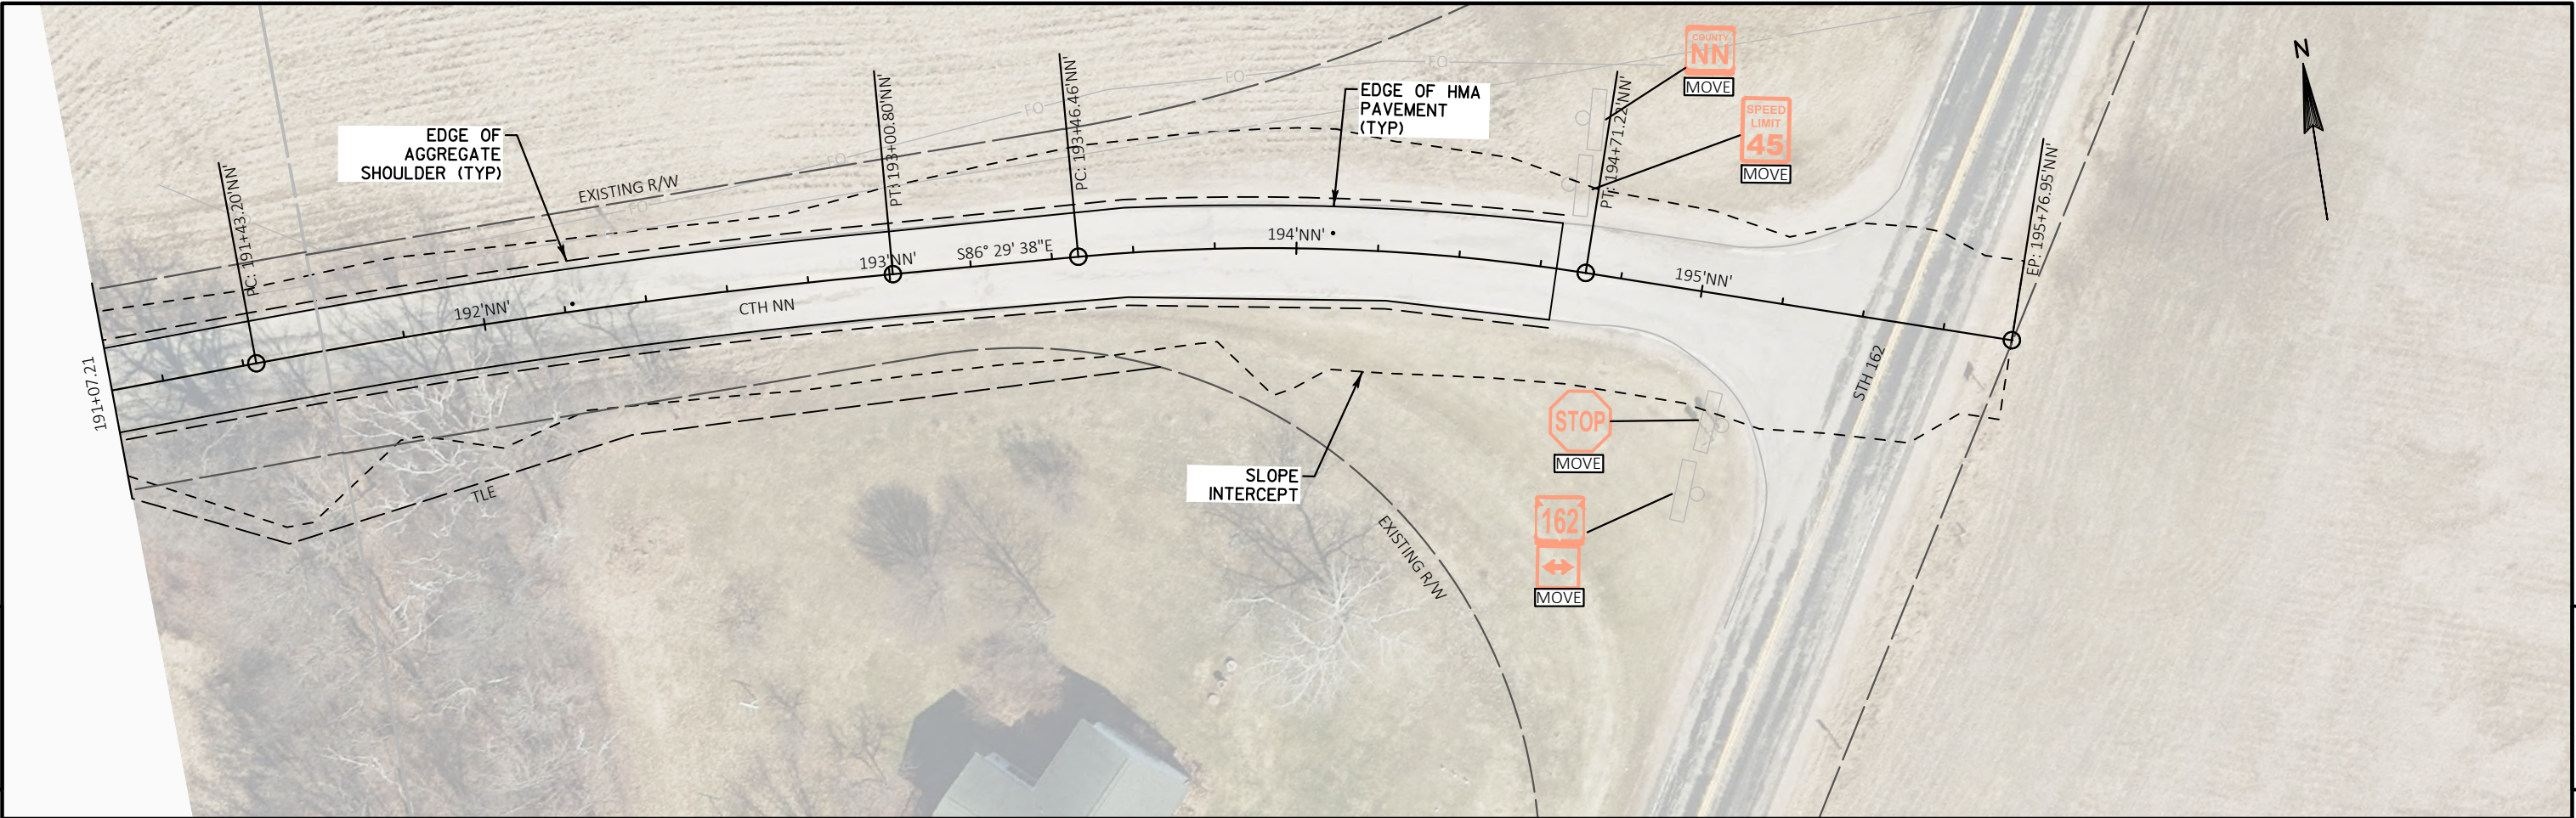

5

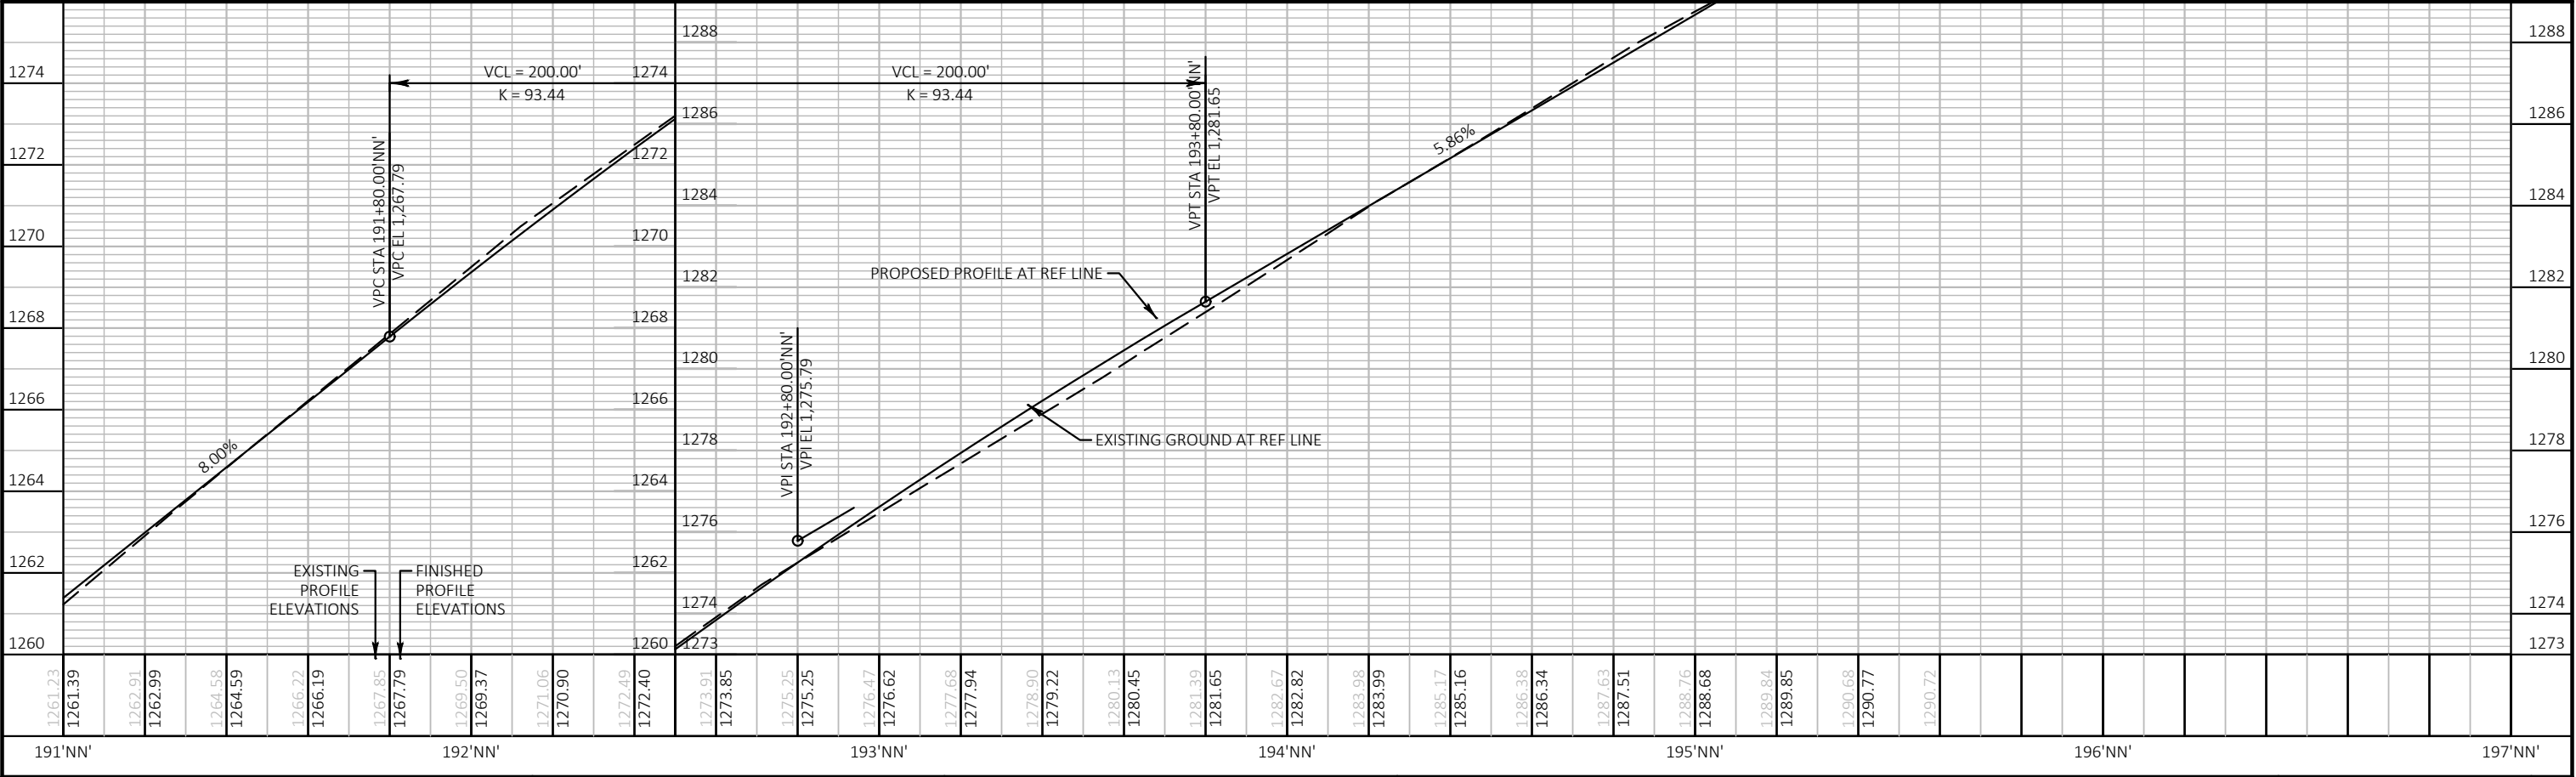

PROJECT NO:	LACRS 159839	HWY:	CTH NN	COUNTY:	LA CROSSE	PLAN AND PROFILE	PAGE 16 OF 00	SHEET	E
-------------	--------------	------	--------	---------	-----------	------------------	---------------	-------	---